


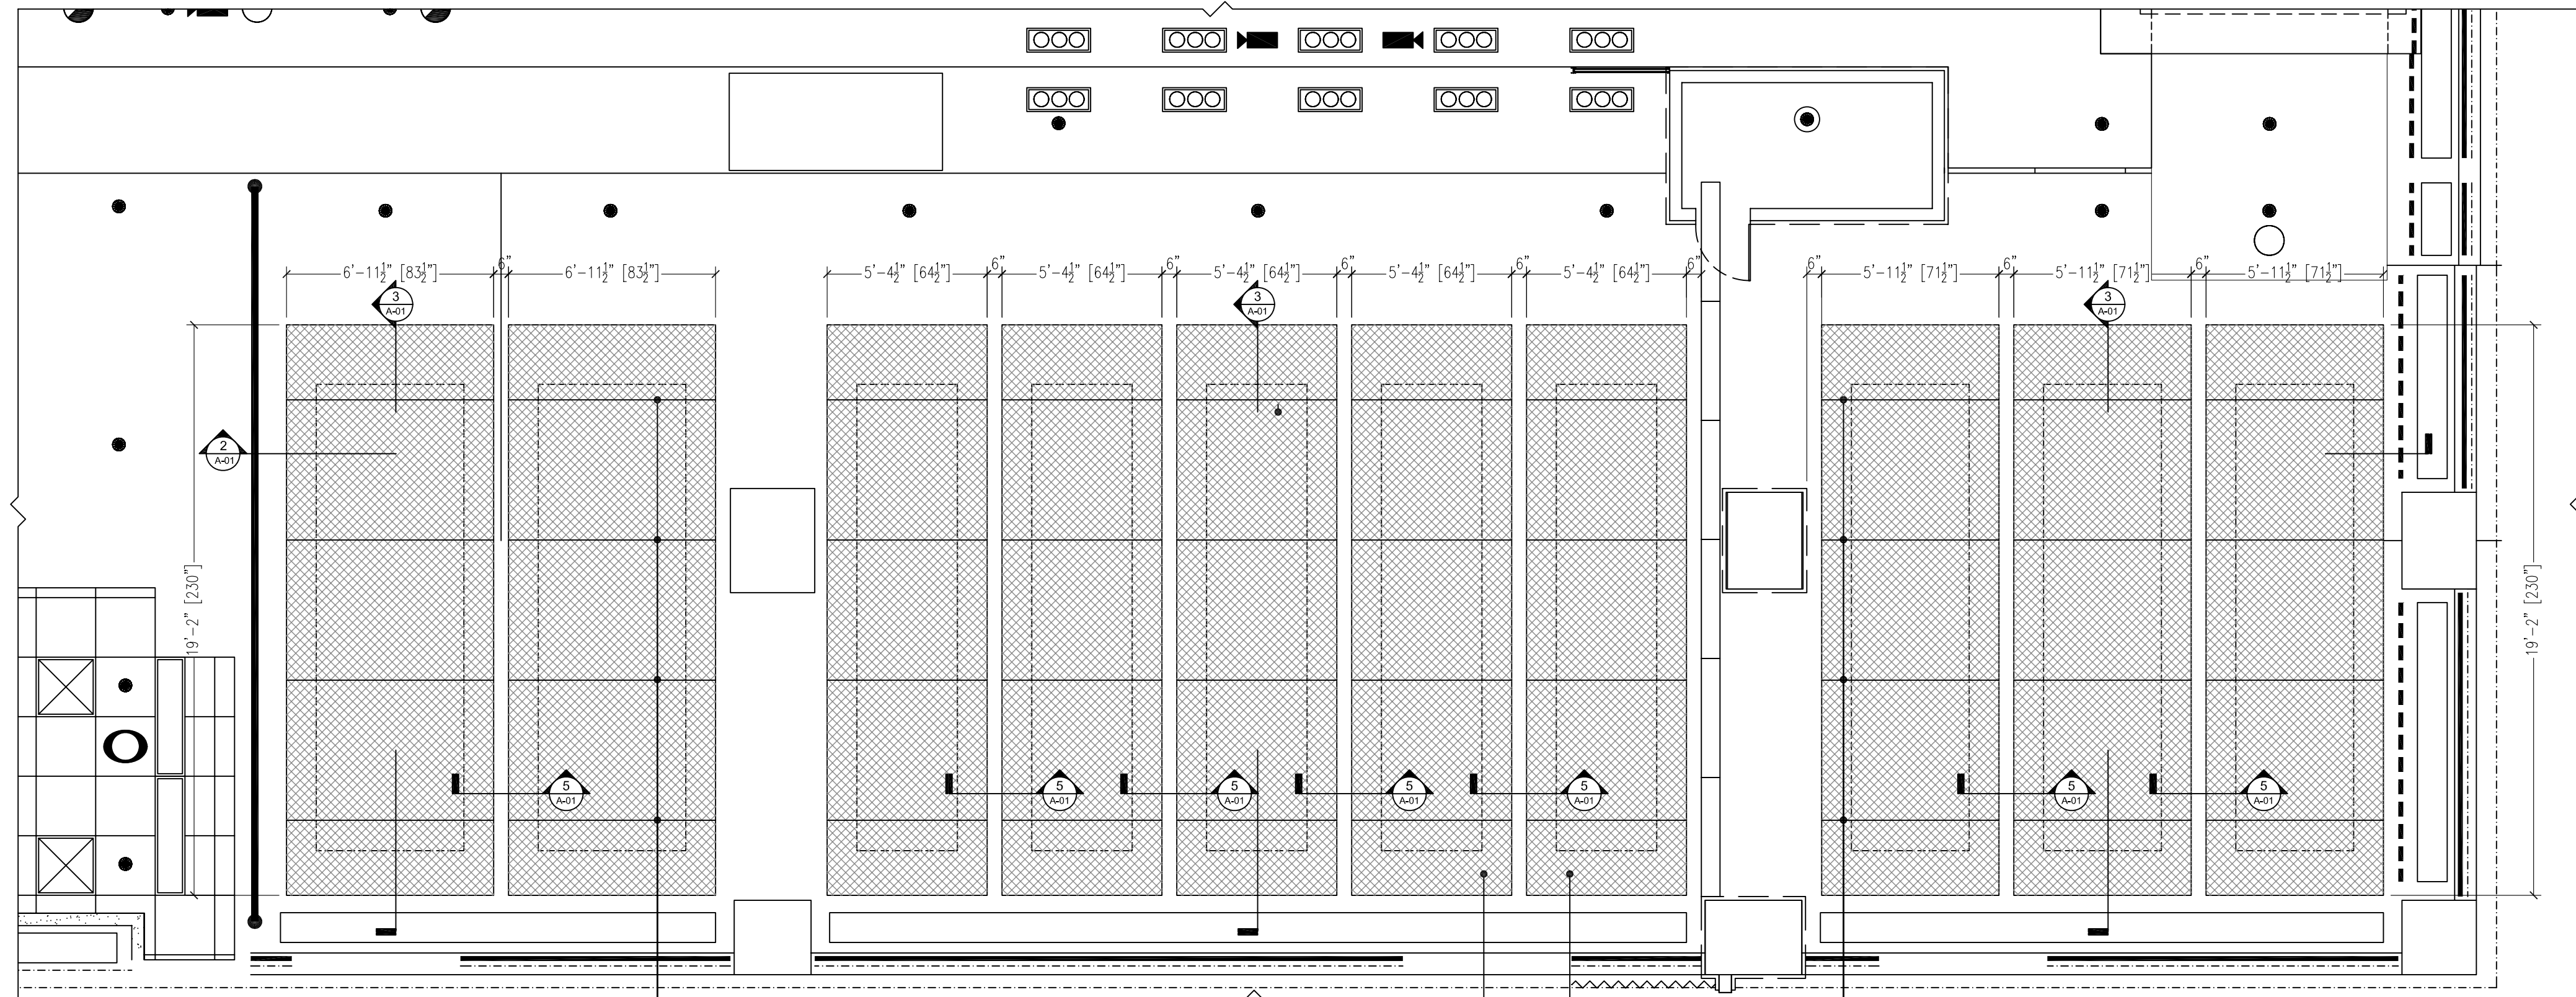


1 1st FLOOR REFLECTED CEILING PLAN
SCALE: 1/4" = 1'-0"


FACTORY SEAMS IN NEWMAT MEMBRANES @ 56 1/2" O.C. TYP.

NEWMAT L1/LACQUERED BLANC MICROPERFORATED MEMBRANE TYP.


FACTORY SEAMS IN NEWMAT MEMBRANES @ 56 1/2" O.C. TYP.

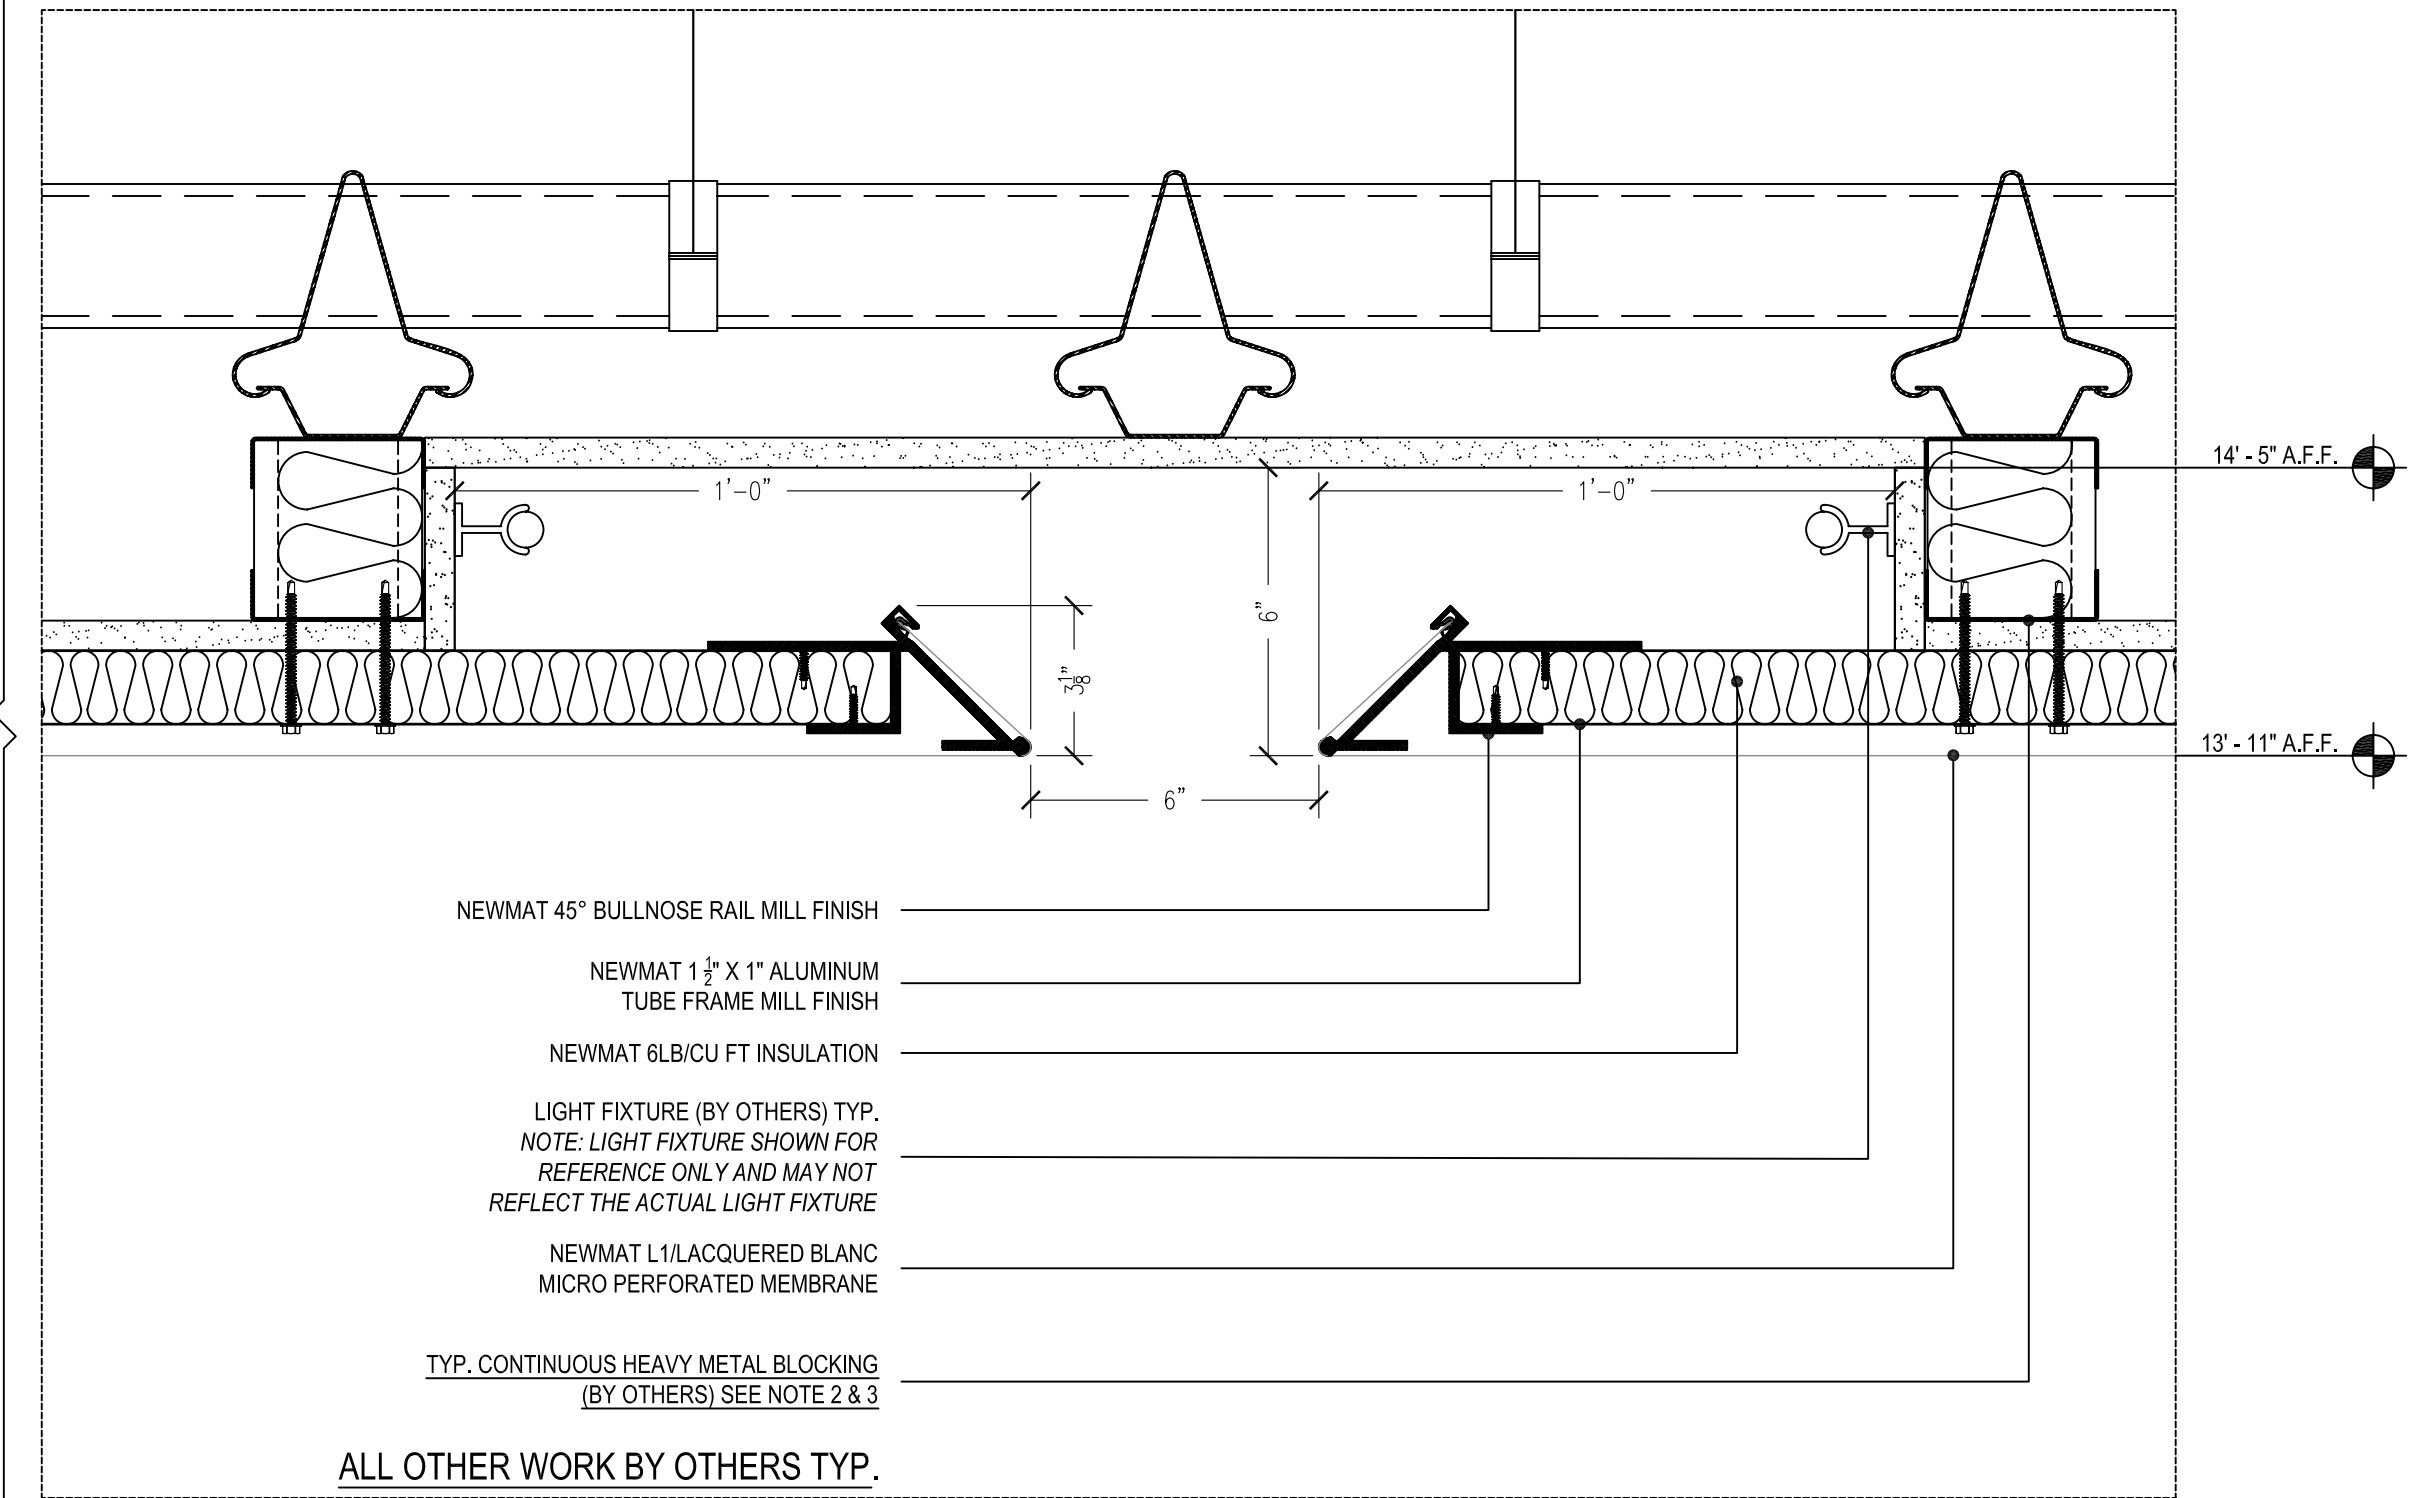


5 DETAIL @ NEWMAT 45° BULLNOSE
SCALE: 3/8" = 1'-0"

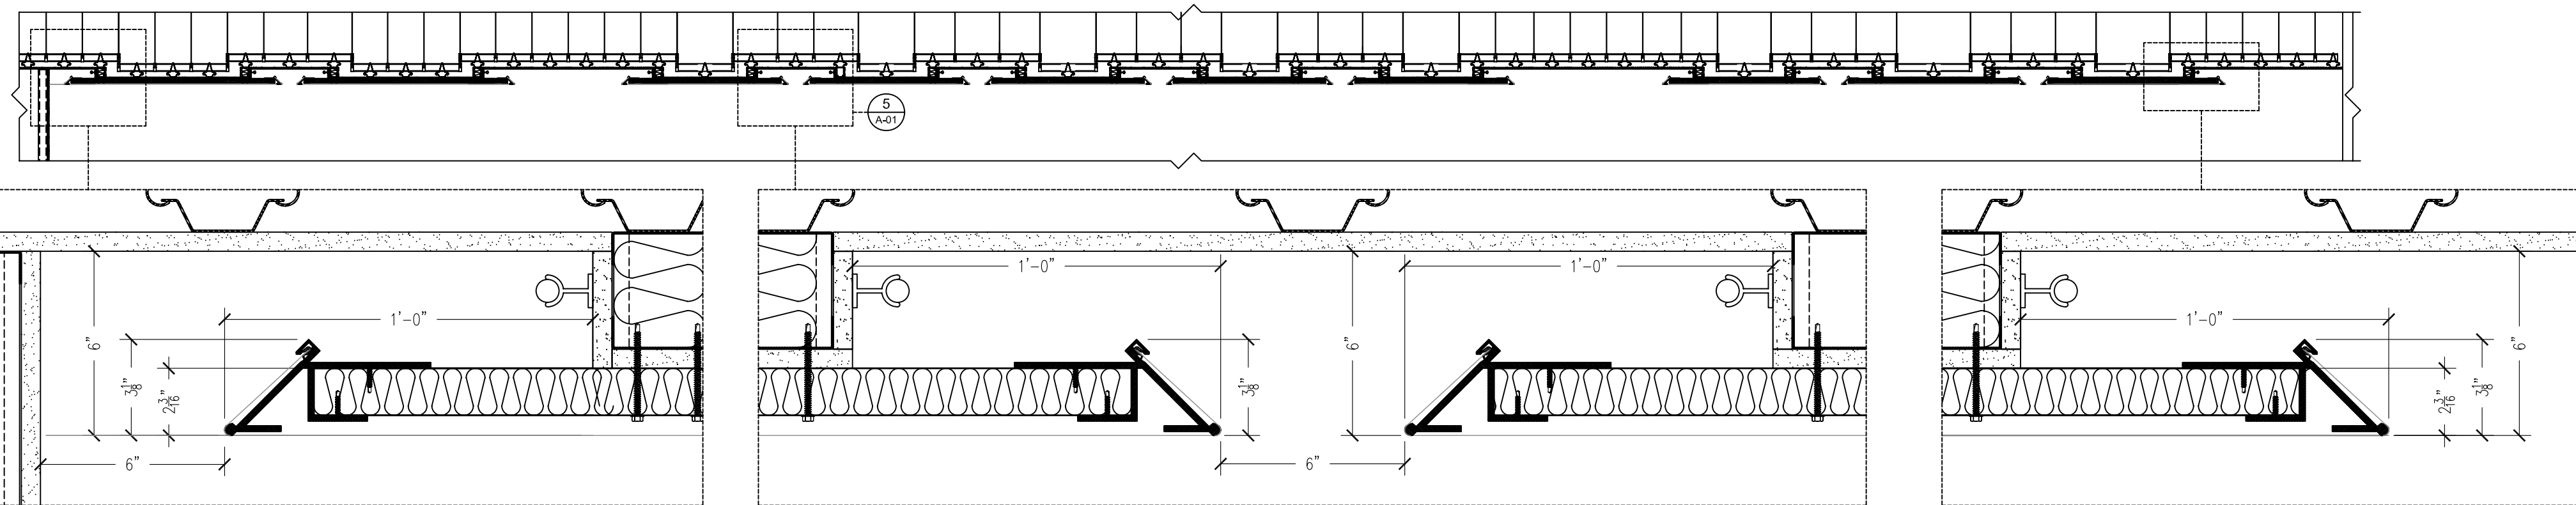


2 1st FLOOR LONGITUDINAL SECTION & ENLARGED DETAILS
SCALE: 1/4" = 1'-0"

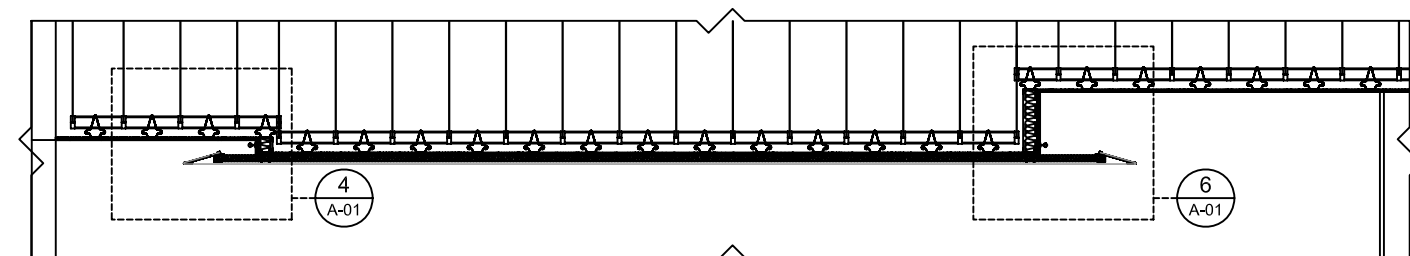

3 1st FLOOR CROSSWISE SECTION
SCALE: 1/4" = 1'-0"

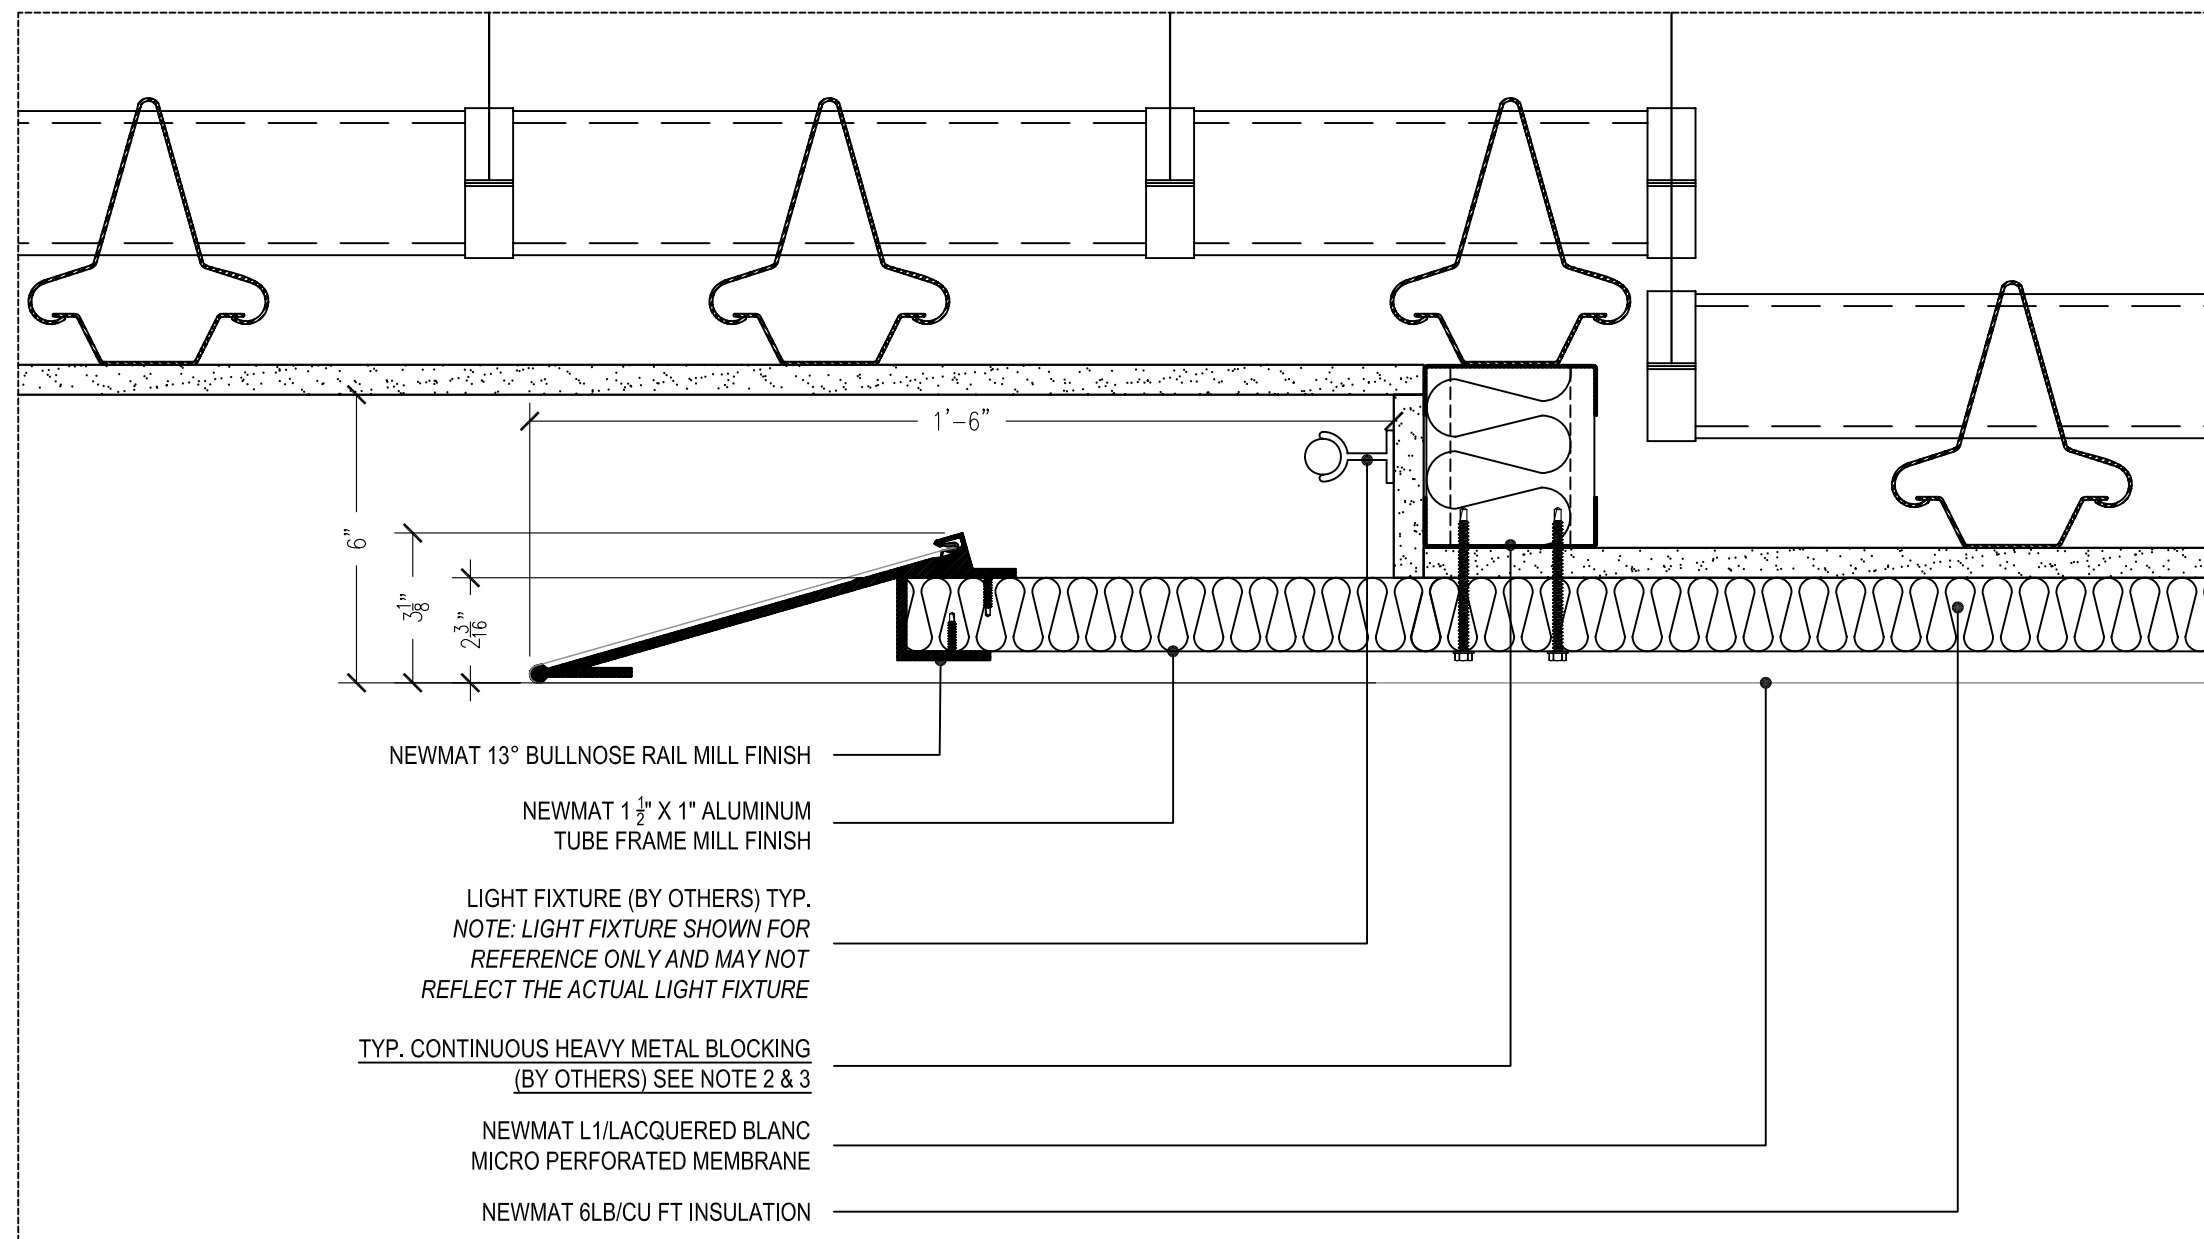

4 DETAIL @ NEWMAT 13° BULLNOSE
SCALE: 3/8" = 1'-0"

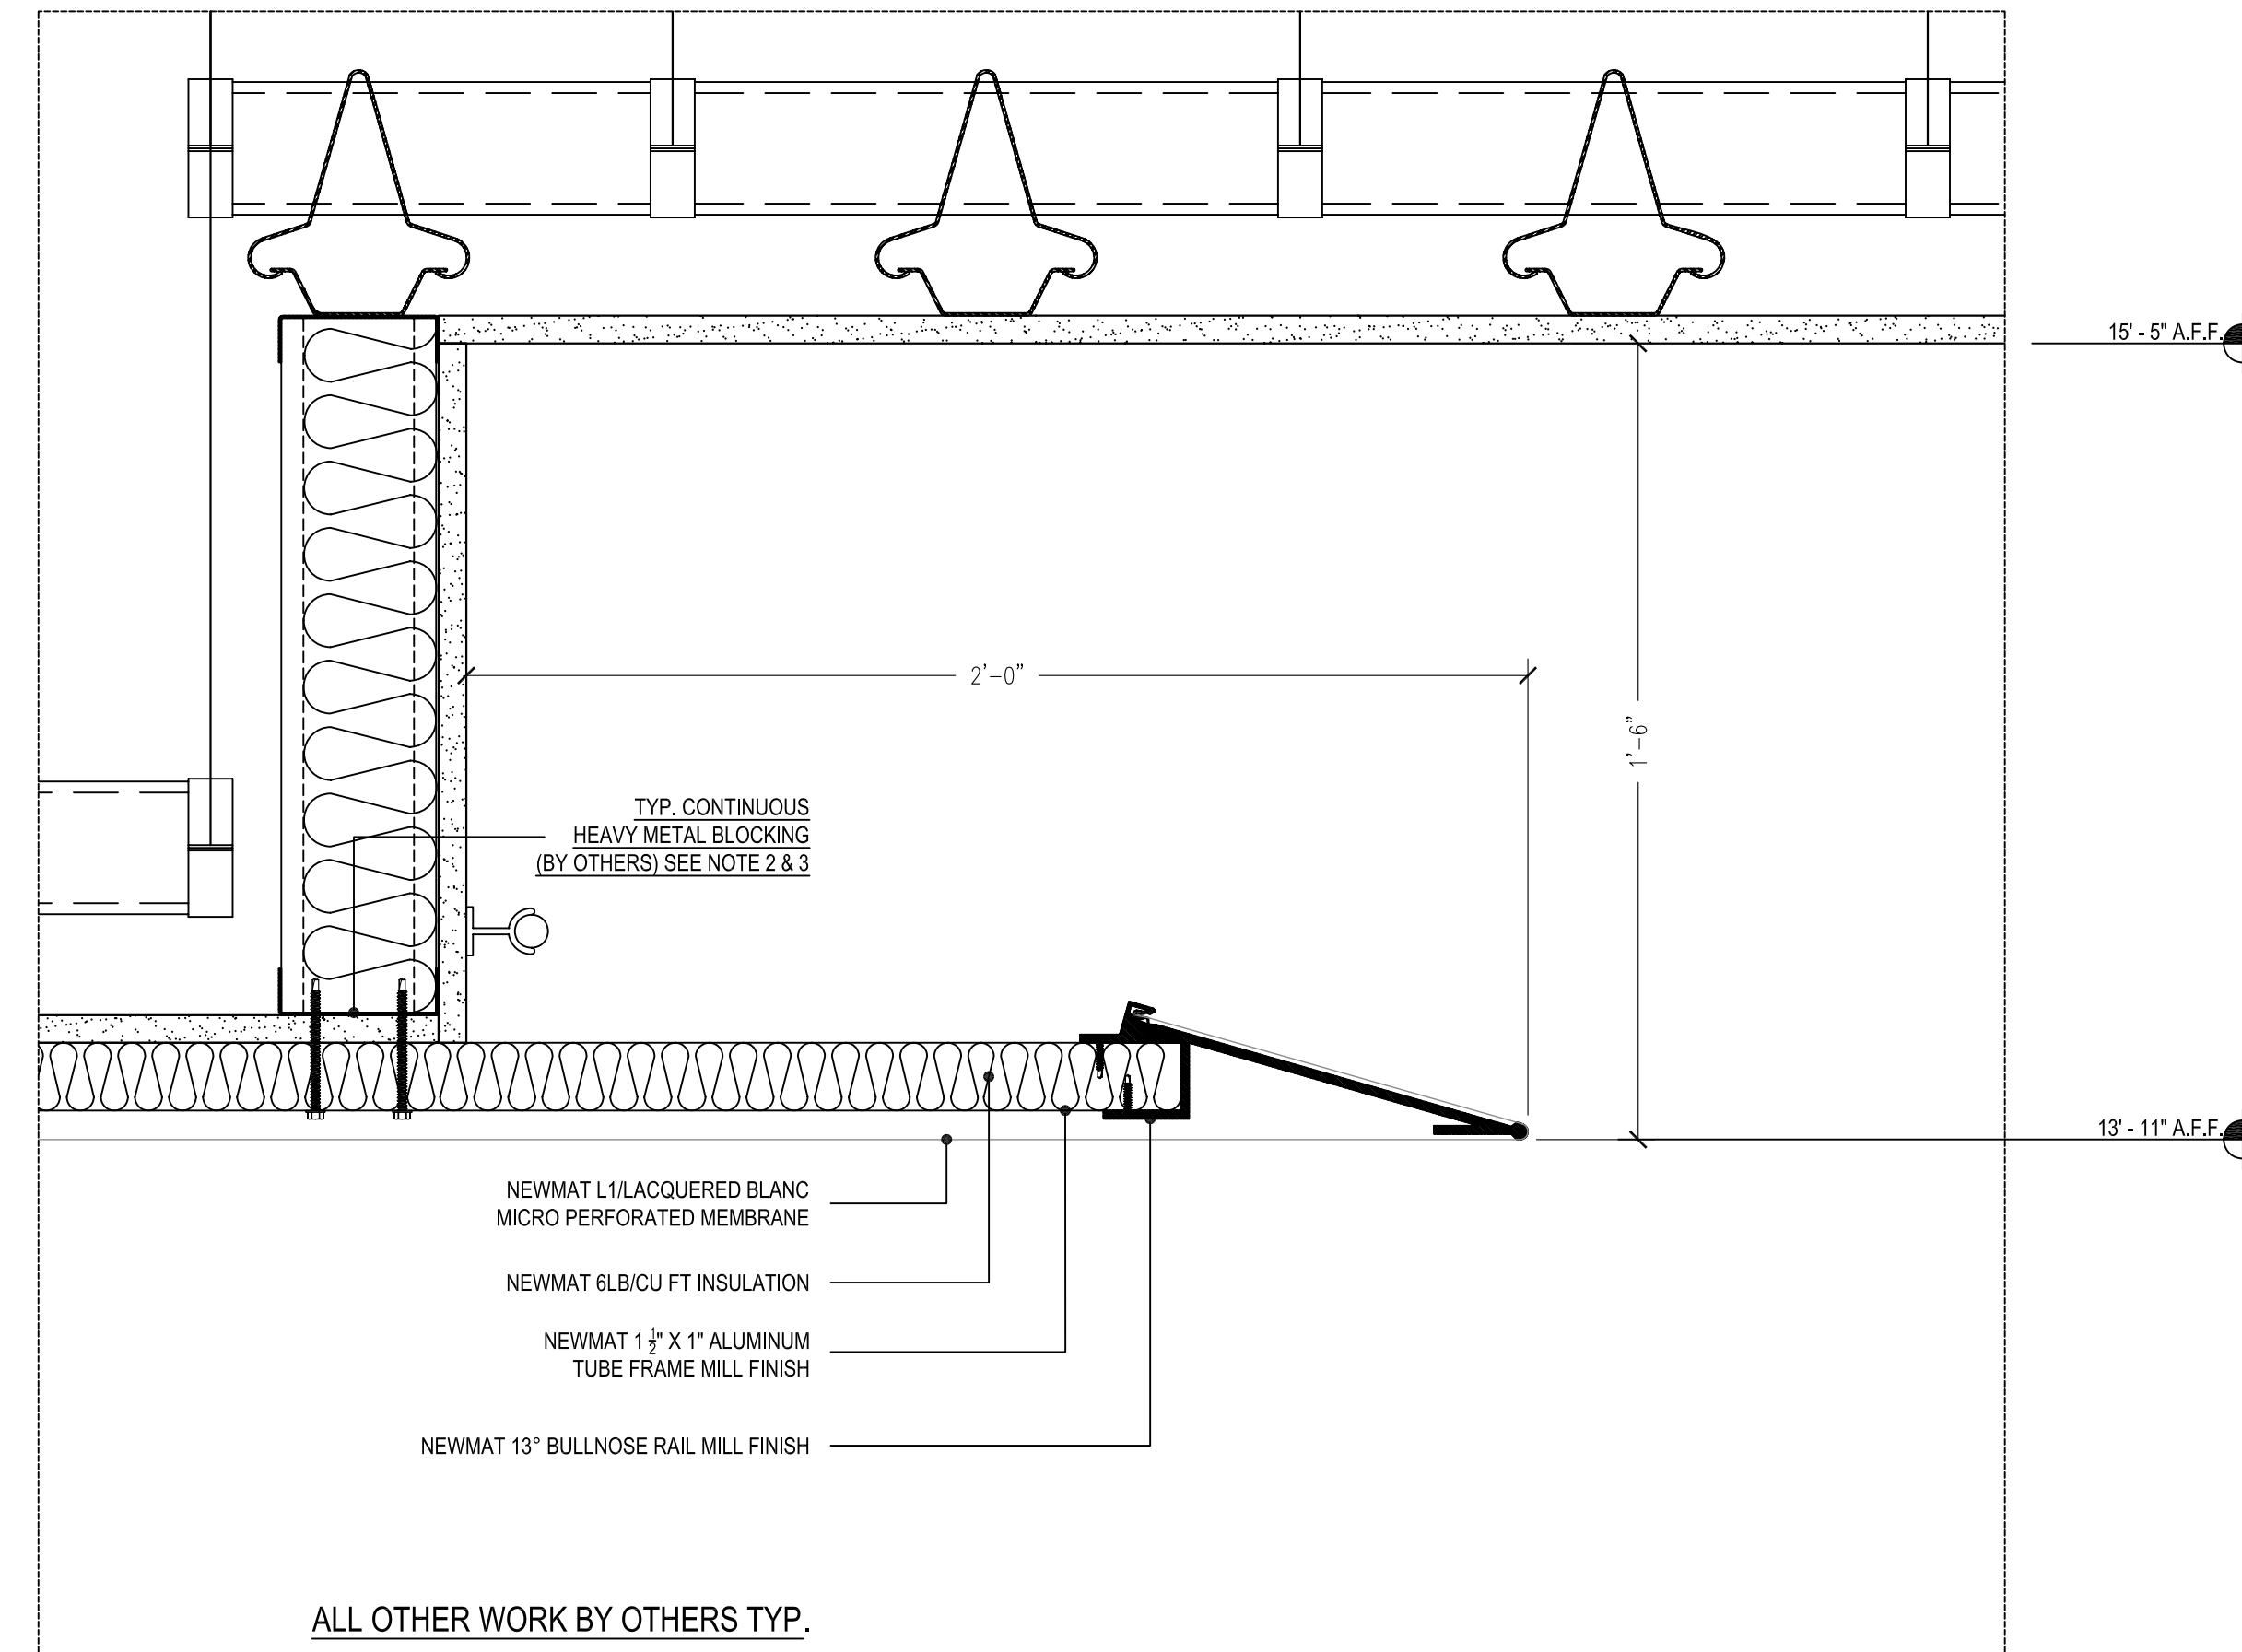

6 DETAIL @ NEWMAT 13° BULLNOSE
SCALE: 3/8" = 1'-0"

NOTES:

- 1) ALL DIMENSIONS AND LOCATIONS MUST BE V.I.F. PRIOR TO NEWMAT FABRICATION AND INSTALLATION.
- 2) ALL DRYWALL APPLICATIONS REQUIRE 12" CONTINUOUS 16GA (MINIMUM) METAL STRAPPING REINFORCEMENT BEHIND DRYWALL AT ALL NEWMAT ATTACHMENT LOCATIONS.
- 3) ALL "BLOCKING BY OTHERS" MUST BE CONTINUOUS, STRAIGHT, LEVEL AND/OR PLUMB AND ABLE TO WITHSTAND 30LBS. PER LINEAR FOOT OF LATERAL TENSION WHICH WILL BE EXERTED BY EACH LAYER OF MEMBRANE.


NOTICE:
THESE DRAWINGS WERE PRODUCED BY AND ARE THE SOLE PROPERTY OF NEWMAT USA LTD ANY AND ALL INFORMATION CONTAINED HEREIN SHALL NOT BE USED BY ANY OTHER PERSON OR COMPANY WITHOUT THE EXPRESSED WRITTEN CONSENT OF NEWMAT USA LTD. THE DRAWINGS MAY HAVE BEEN BASED ON CONSTRUCTION DRAWINGS NOT PREPARED BY NEWMAT USA LTD. THEREFORE MAY NOT REPRESENT THE CONDITIONS AS CONSTRUCTED AT THAT TIME.

NEWMAT
NORTHEAST CORP.

newmat
STRETCH CEILING SYSTEMS

#	REVISIONS:	DATE	Drawn By	Checked By	81 MAHAN STREET, WEST BABYLON, NY 11704 TEL. (631) 261 1498 FAX (631) 261 1756	Scale:	Drawn By:
A	05-26-10		G.D.			AS NOTED	K.S.
B	06-24-10		G.D.				Checked By:
C							
D							
E							

Drawing Title:	1st FLOOR PRCP & DETAILS	Job Title:	ALEXANDRIA 1st & 2nd FLOOR
Customer Name:	ALEXANDRIA CENTER	Job Number:	10-001
	450 EAST 29th STREET	Date:	06-24-10
	NEW YORK, NY 10016	Drawing Number:	A-01

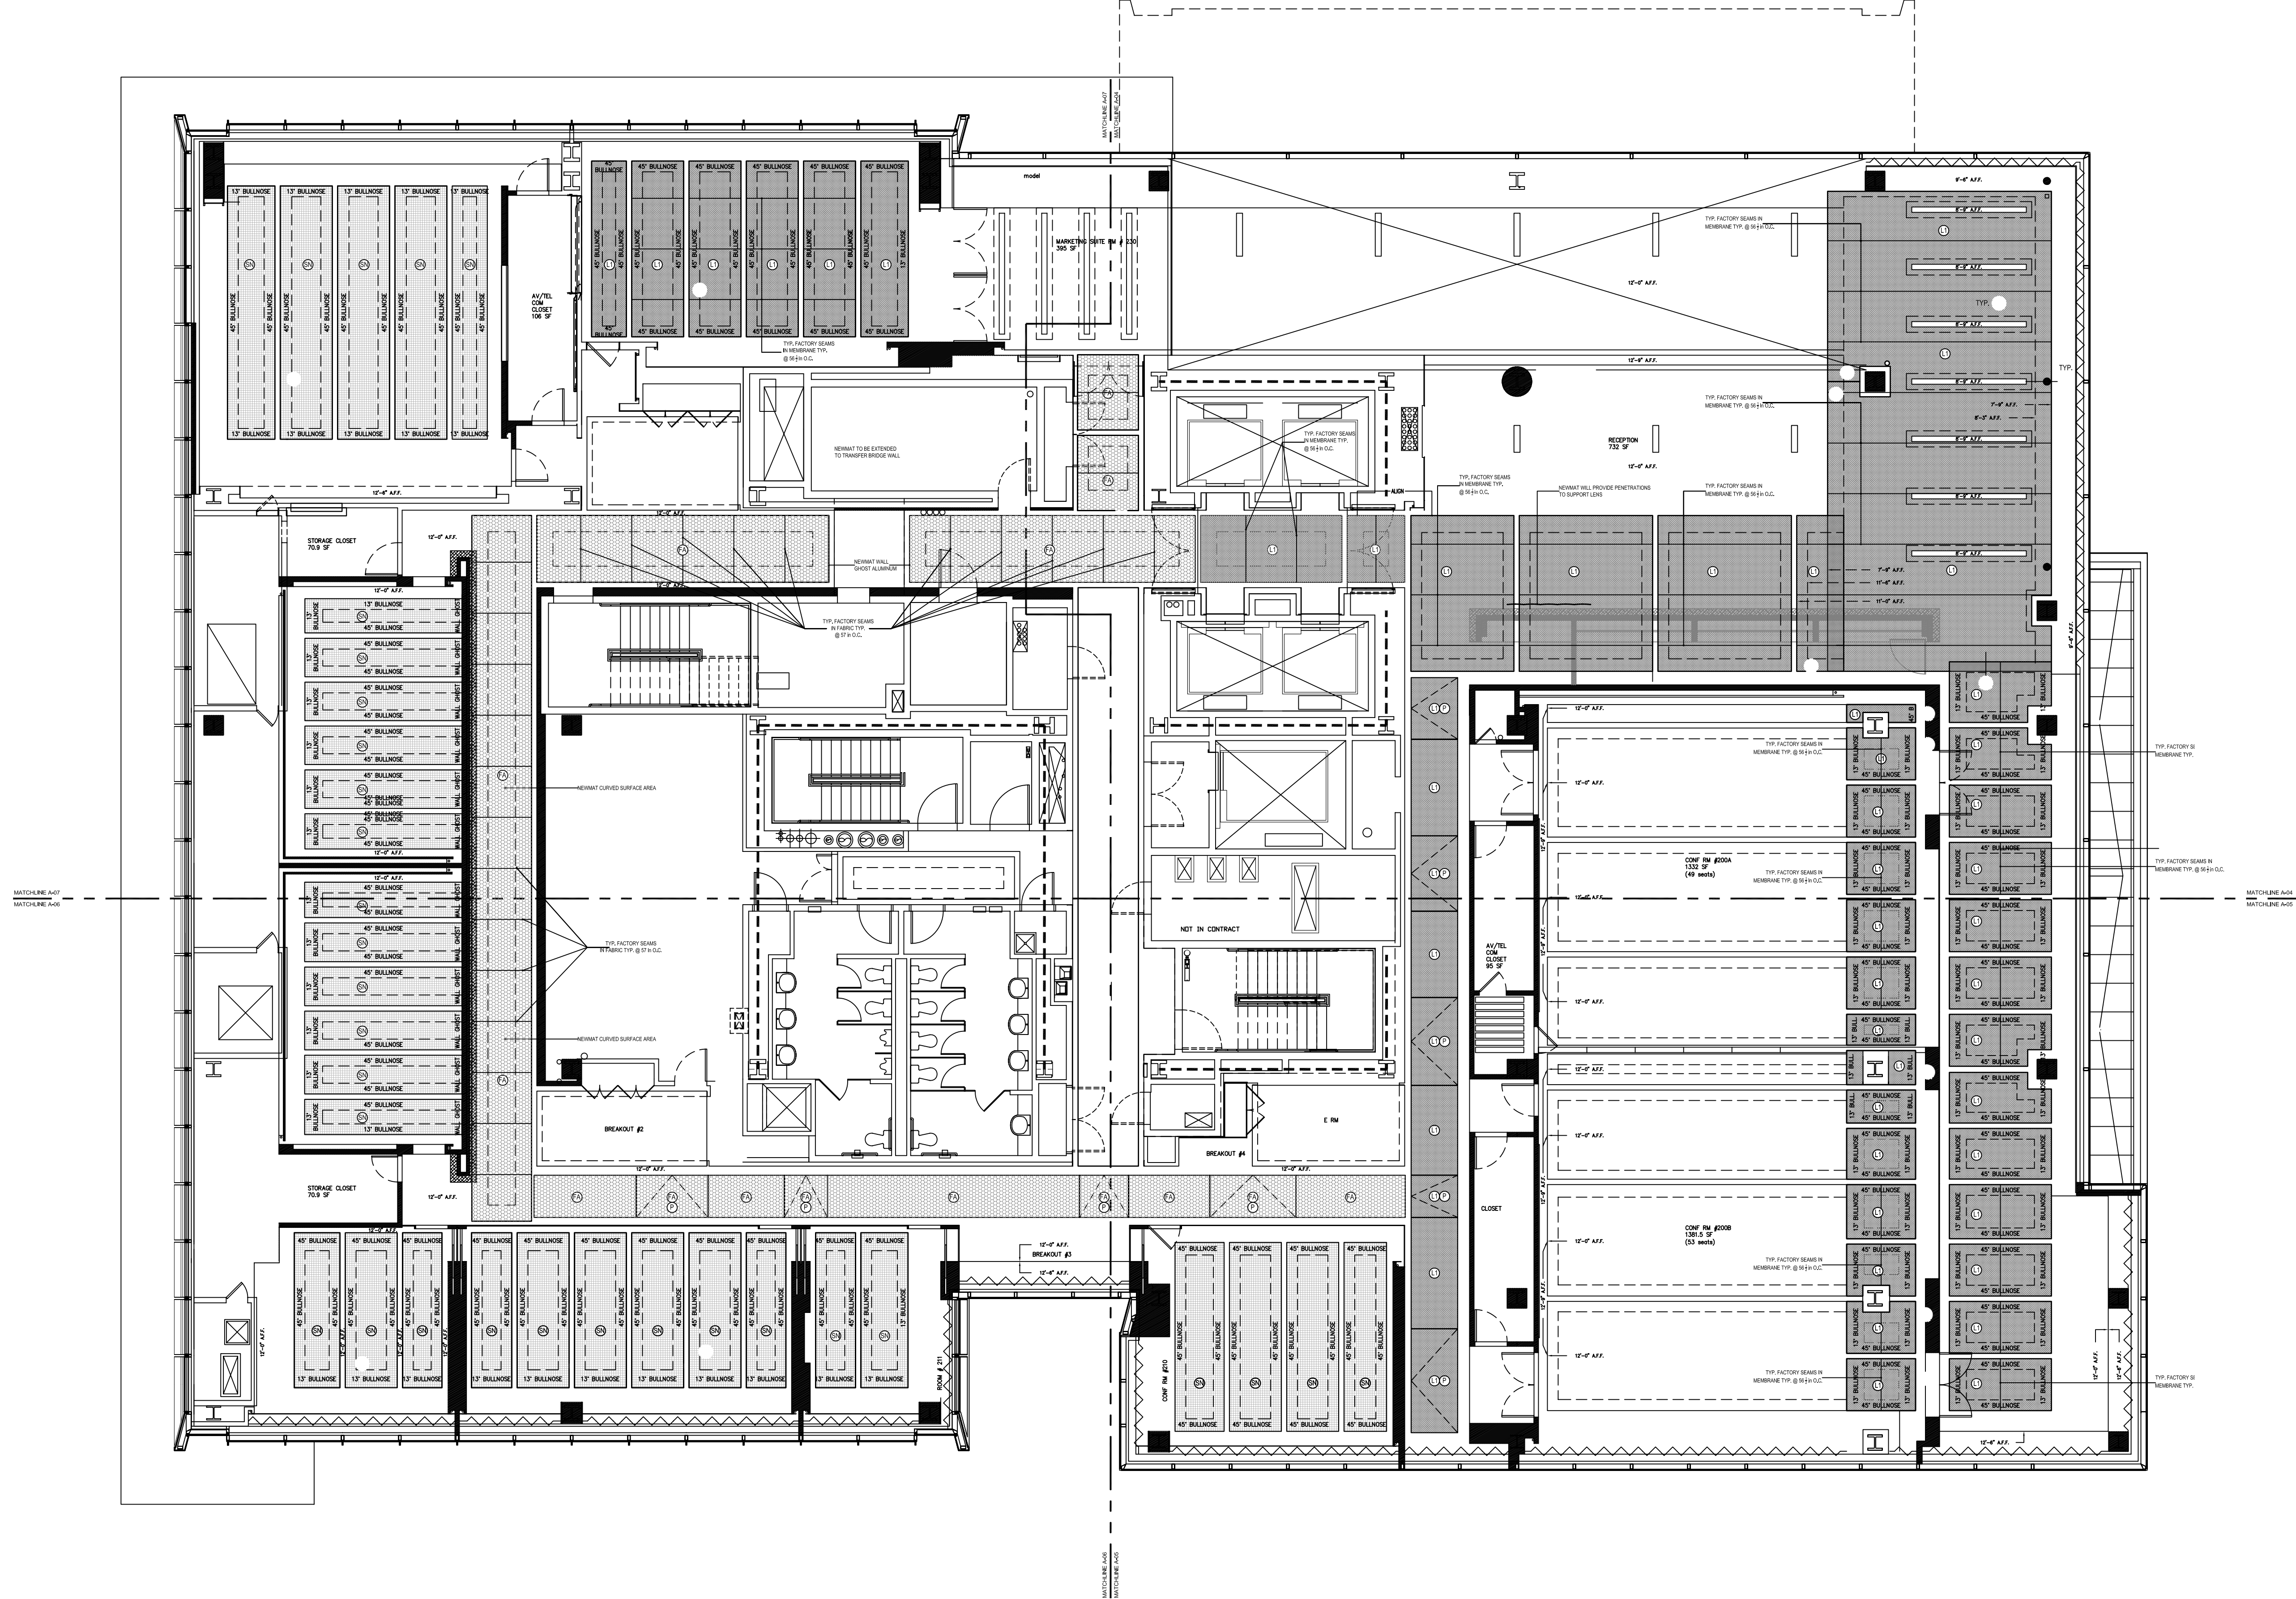

1 2nd FLOOR REFLECTED CEILING PLAN
SCALE: 1/8" = 1' - 0"

NOTES:


- 1) ALL DIMENSIONS AND LOCATIONS MUST BE V.I.F. PRIOR TO NEWMAT FABRICATION AND INSTALLATION.
- 2) ALL DRYWALL APPLICATIONS REQUIRE 12" CONTINUOUS 16GA (MINIMUM) METAL STRAPPING REINFORCEMENT BEHIND DRYWALL AT ALL NEWMAT ATTACHMENT LOCATIONS.
- 3) ALL "BLOCKING BY OTHERS" MUST BE CONTINUOUS, STRAIGHT, LEVEL AND/OR PLUMB AND ABLE TO WITHSTAND 30LBS. PER LINEAR FOOT OF LATERAL TENSION WHICH WILL BE EXERTED BY EACH LAYER OF MEMBRANE.

NOTICE:
THESE DRAWINGS WERE PRODUCED BY AND ARE THE SOLE PROPERTY OF NEWMAT USA LTD ANY AND ALL INFORMATION CONTAINED HEREIN SHALL NOT BE USED BY ANY OTHER PERSON OR COMPANY WITHOUT THE EXPRESSED WRITTEN CONSENT OF NEWMAT USA LTD. THE DRAWINGS MAY HAVE BEEN BASED ON CONSTRUCTION DRAWINGS NOT PREPARED BY NEWMAT USA LTD. THEREFORE MAY NOT REPRESENT THE CONDITIONS AS CONSTRUCTED AT THAT TIME.

NEWMAT
NORTHEAST CORP.


newmat®
STRETCH CEILING SYSTEMS

#	REVISIONS:	Drawn By	Checked By	DATE	81 MAHAN STREET, WEST BABYLON, NY 11704 TEL. (631) 261 1498 FAX (631) 261 1756	Scale:	Drawn By:
A	05-26-10	G.D.			Drawing Title: 2nd FLOOR PRCP	AS NOTED	K.S.
B	06-24-10	G.D.			Job Title: ALEXANDRIA 1st & 2nd FLOOR		Checked By:
C					Customer Name: ALEXANDRIA CENTER	Job Number: 10-001	Date: 06-24-10
D					450 EAST 29th STREET NEW YORK, NY 10016	Drawing Number: A-02	
E							

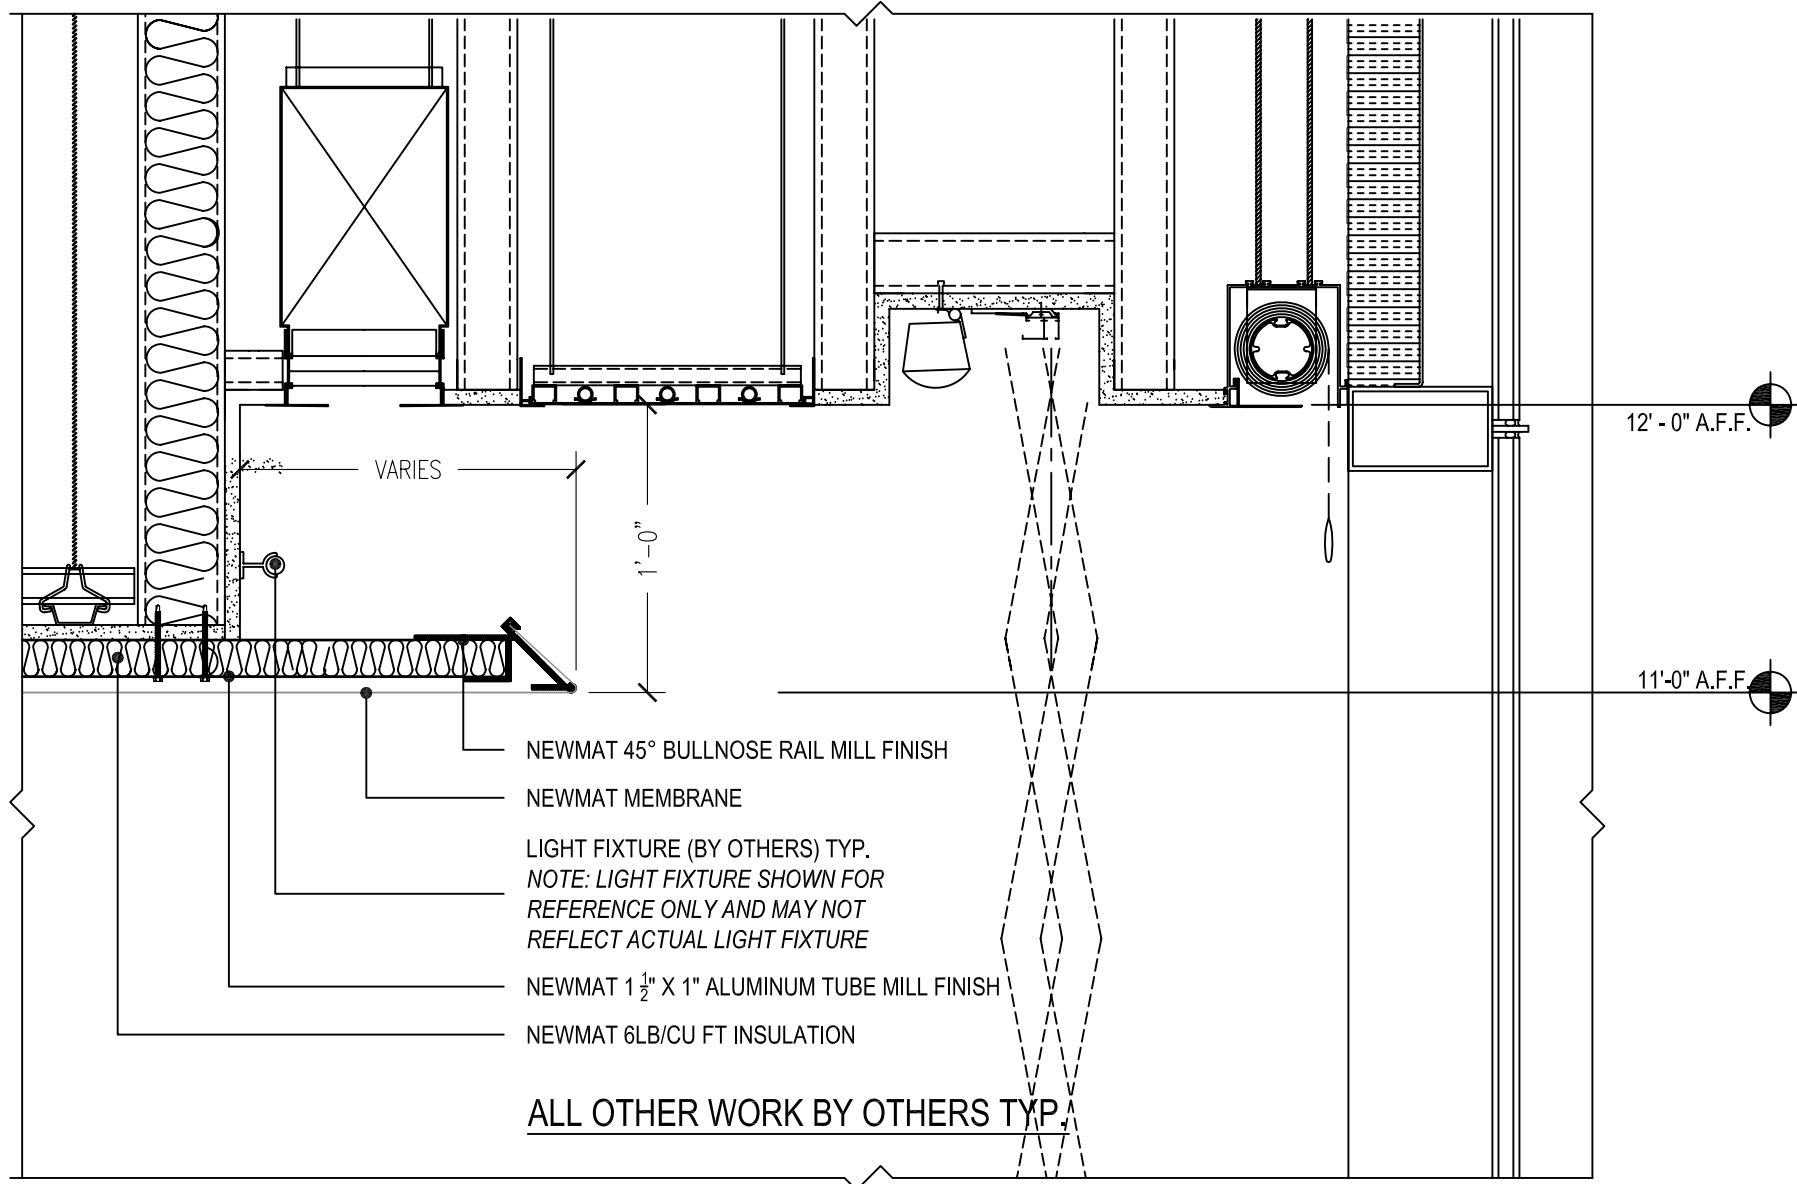


1 NEWMAT DETAIL AT CURTAIN WALL

SCALE: 1 1/2" = 1'-0"

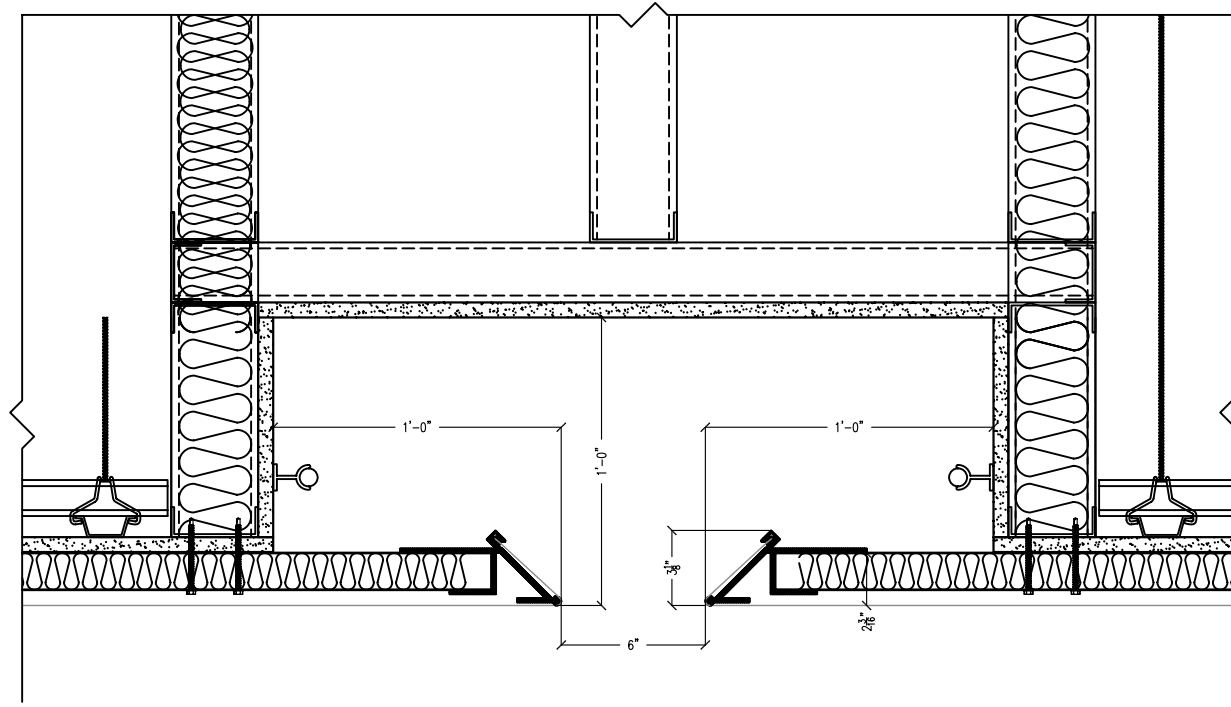


2 DETAIL AT NEWMAT

SCALE: 1 1/2" = 1'-0"

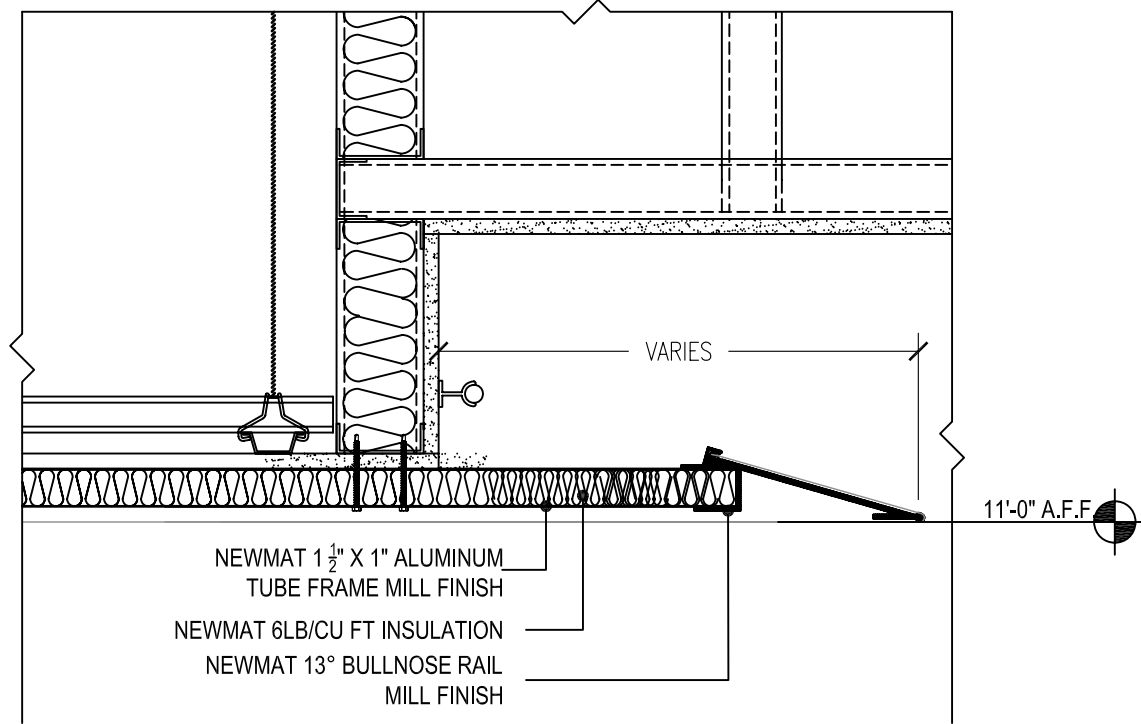


3 DETAIL AT NEWMAT

SCALE: 1 1/2" = 1'-0"

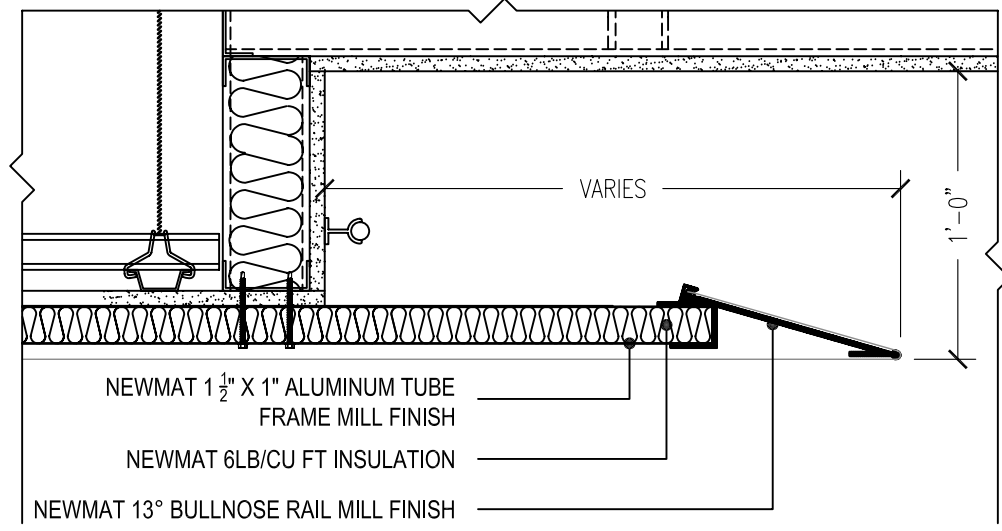


4 DETAIL AT NEWMAT

SCALE: 1 1/2" = 1'-0"

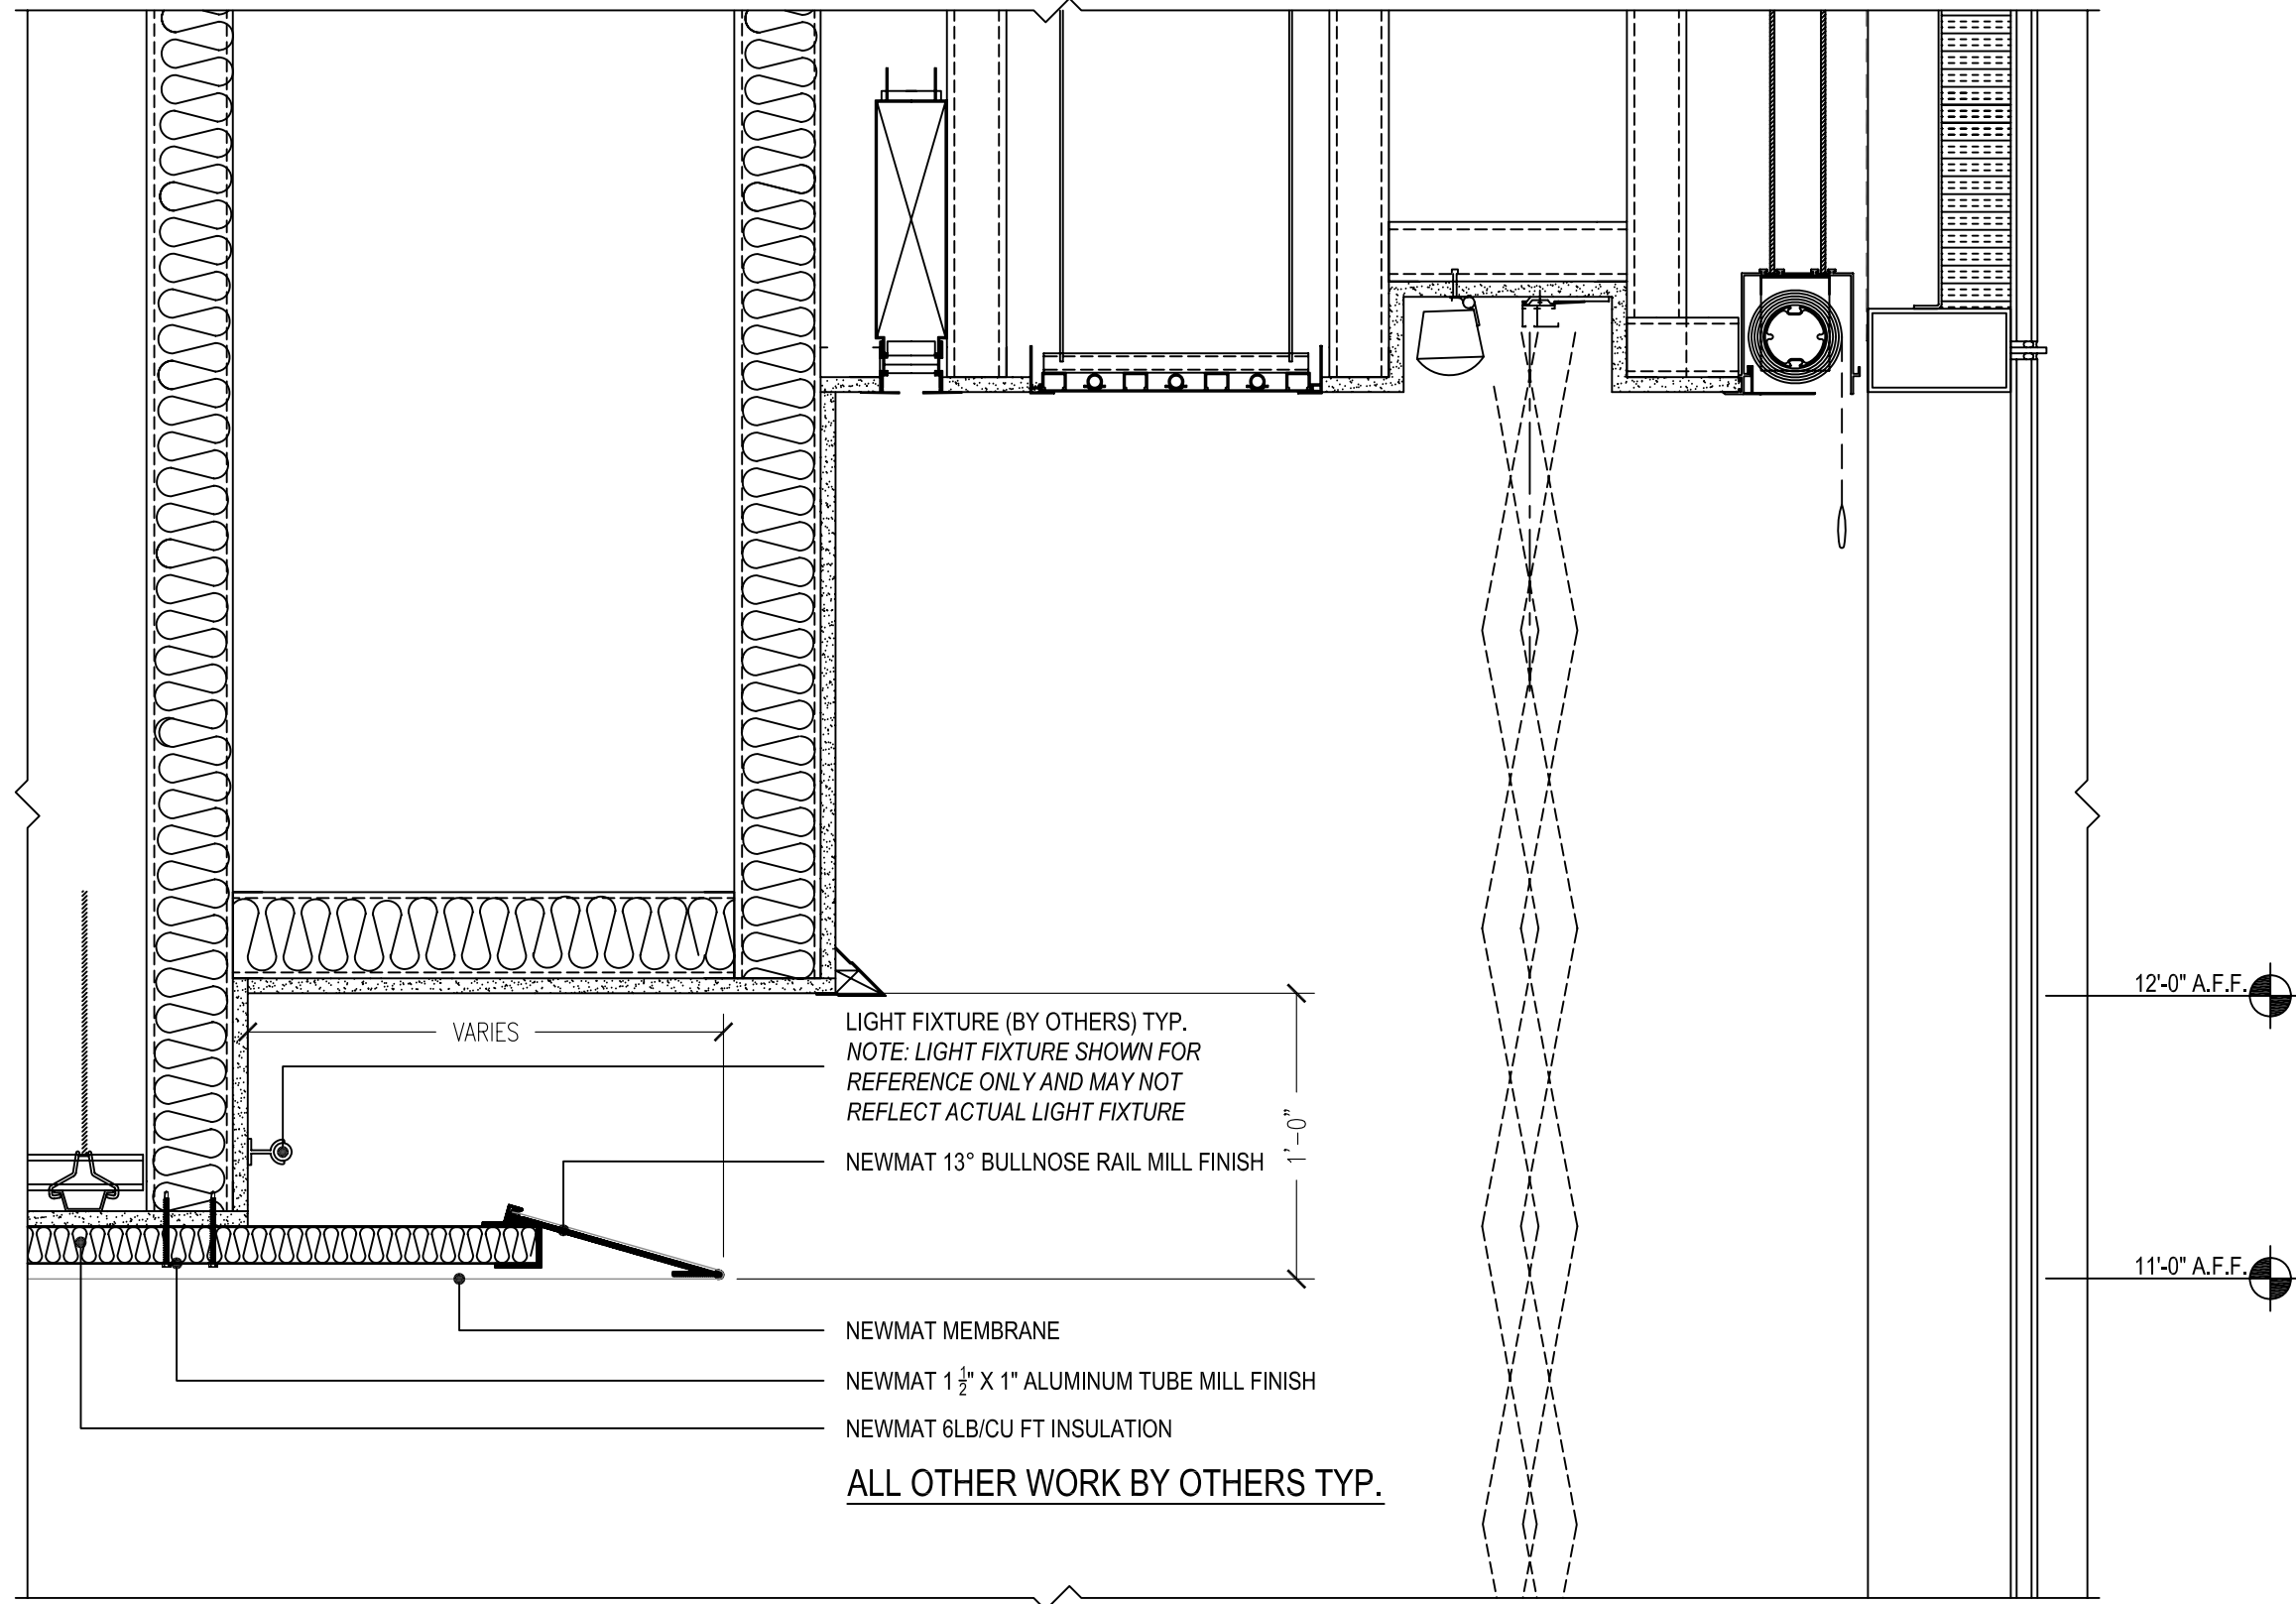


5 NEWMAT DETAIL AT CURTAIN WALL

SCALE: 1 1/2" = 1'-0"

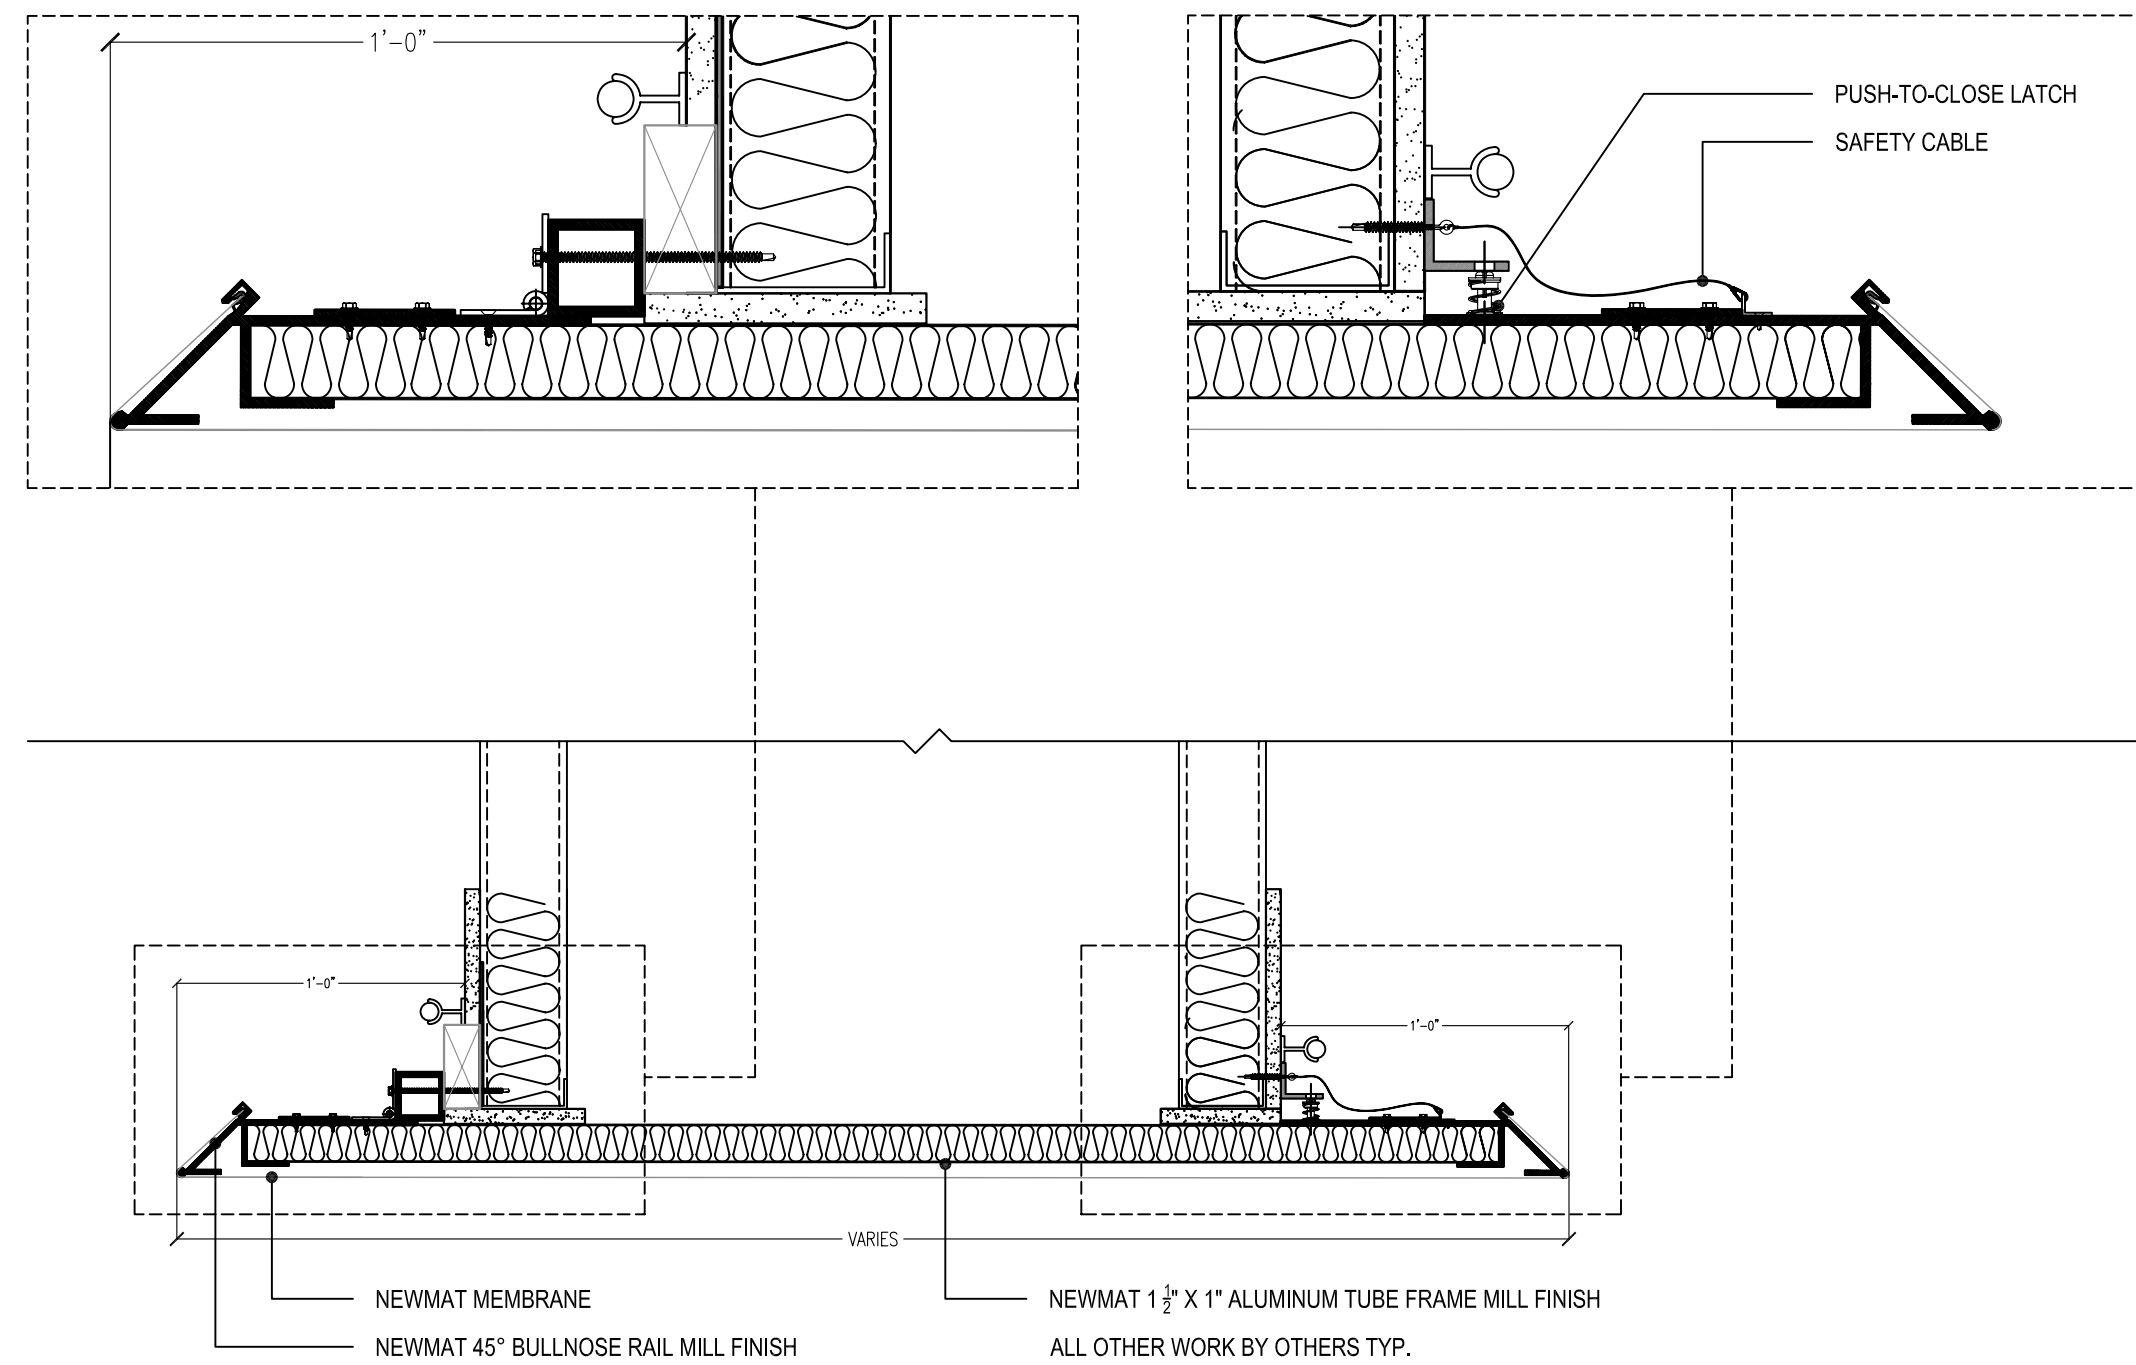


6 TYP. NEWMAT DETAIL AT HINGED PANEL (CLOSED)

SCALE: 1 1/2" = 1'-0"

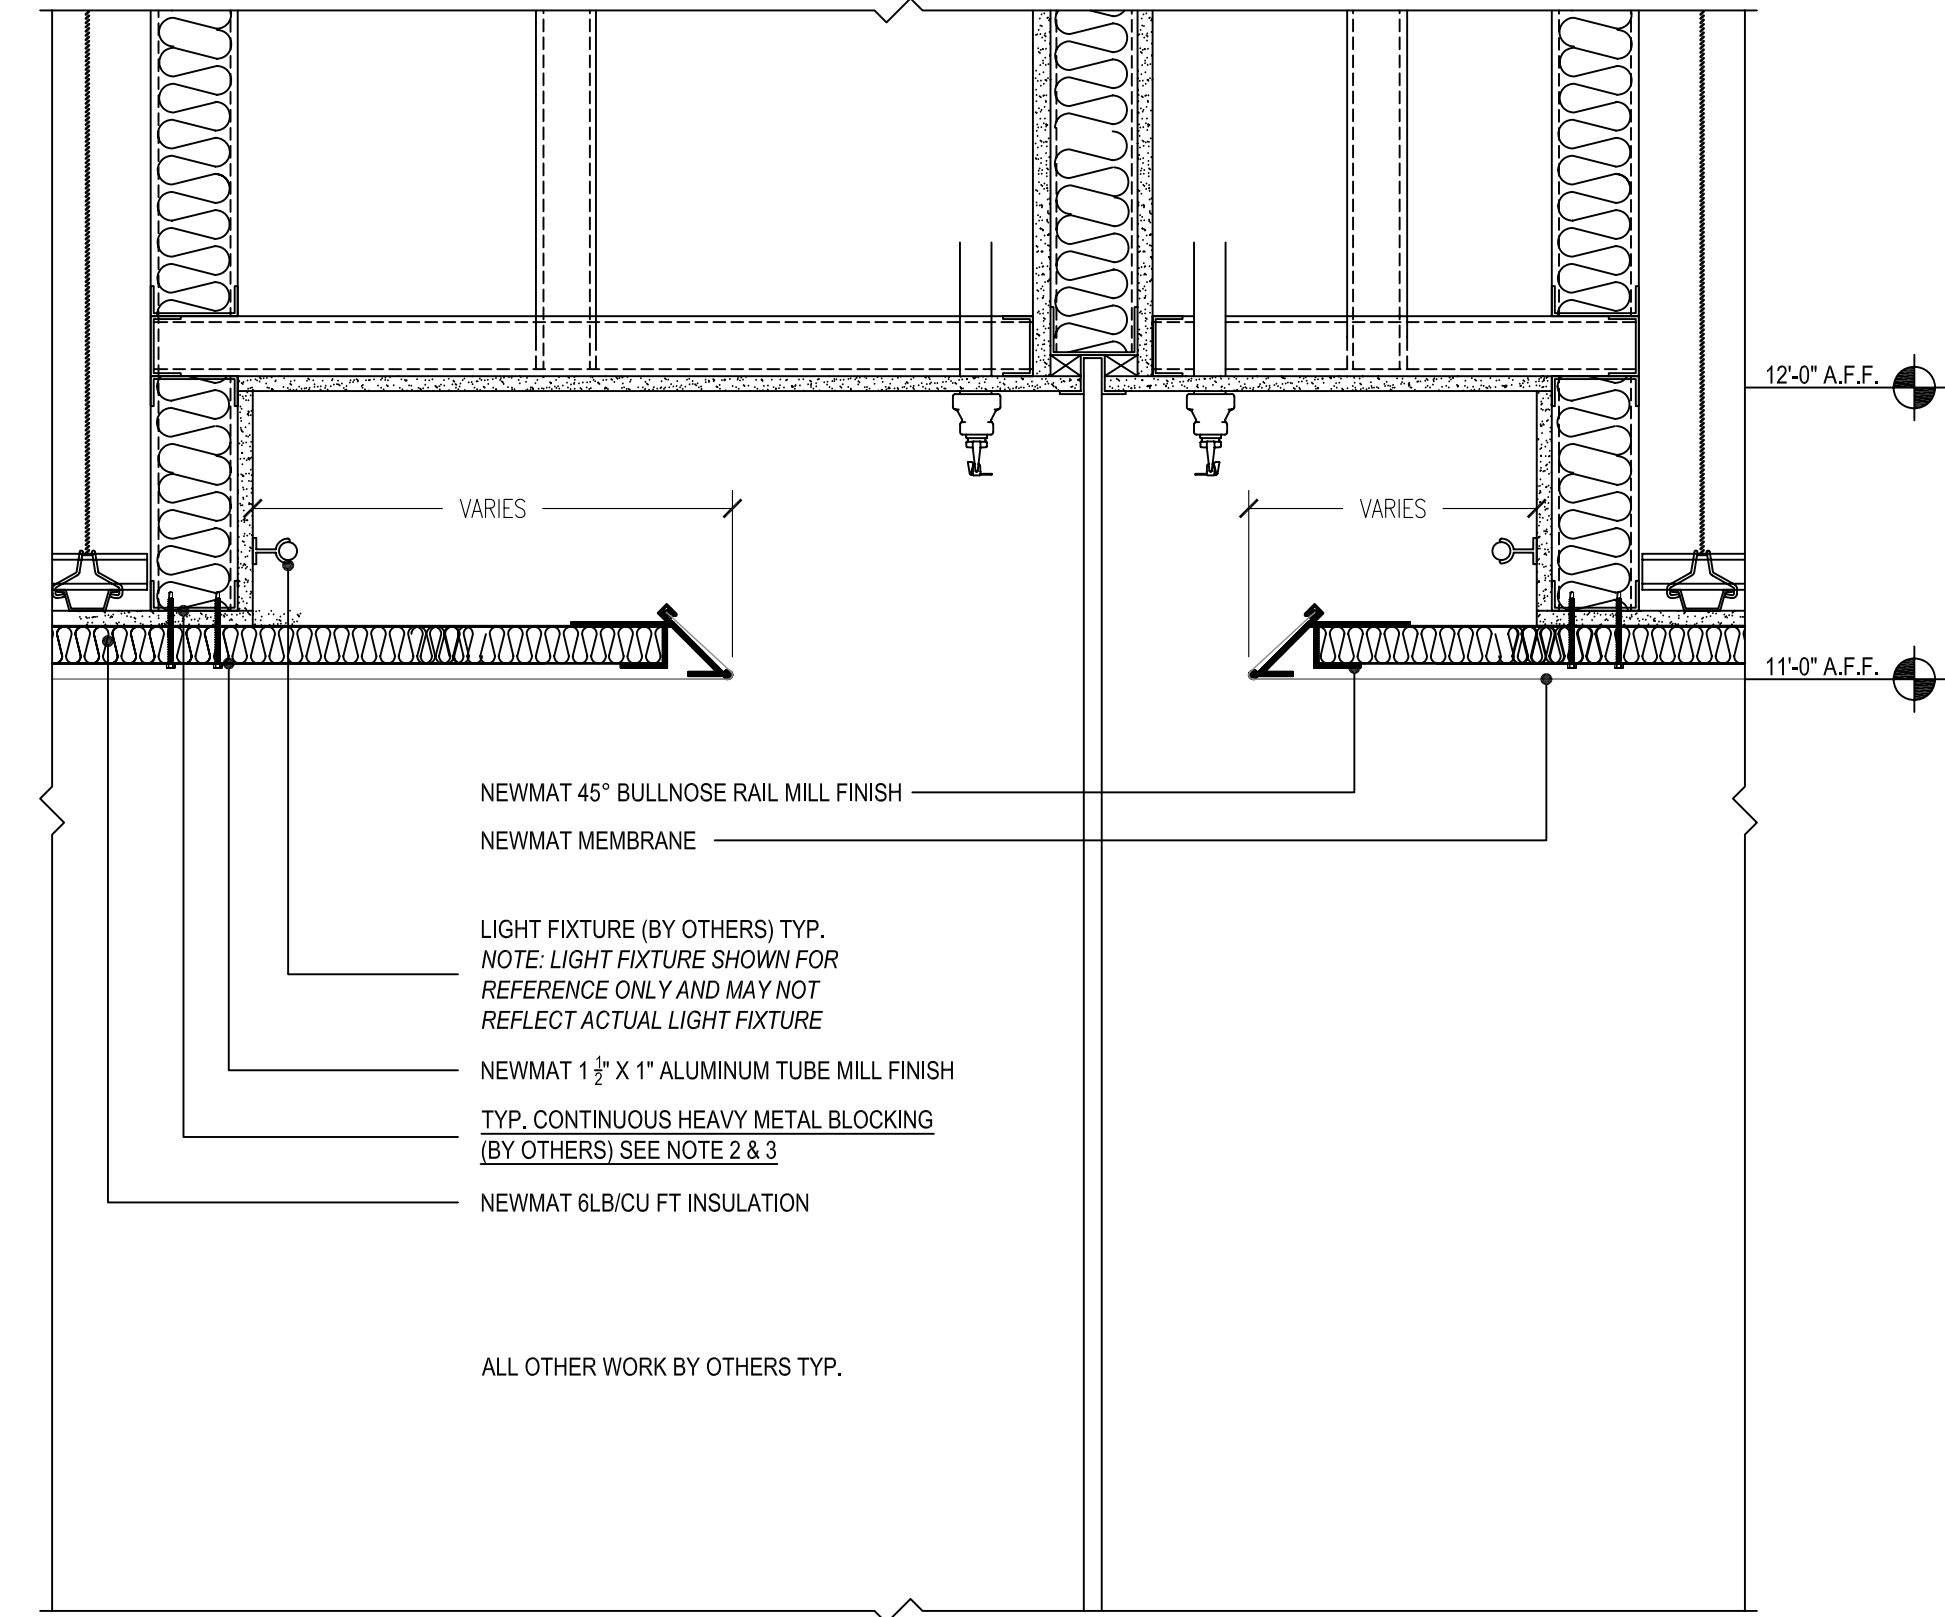

7 NEWMAT DETAIL AT CONFERENCE ROOMS # 211, # 212, # 213

SCALE: 1 1/2" = 1'-0"

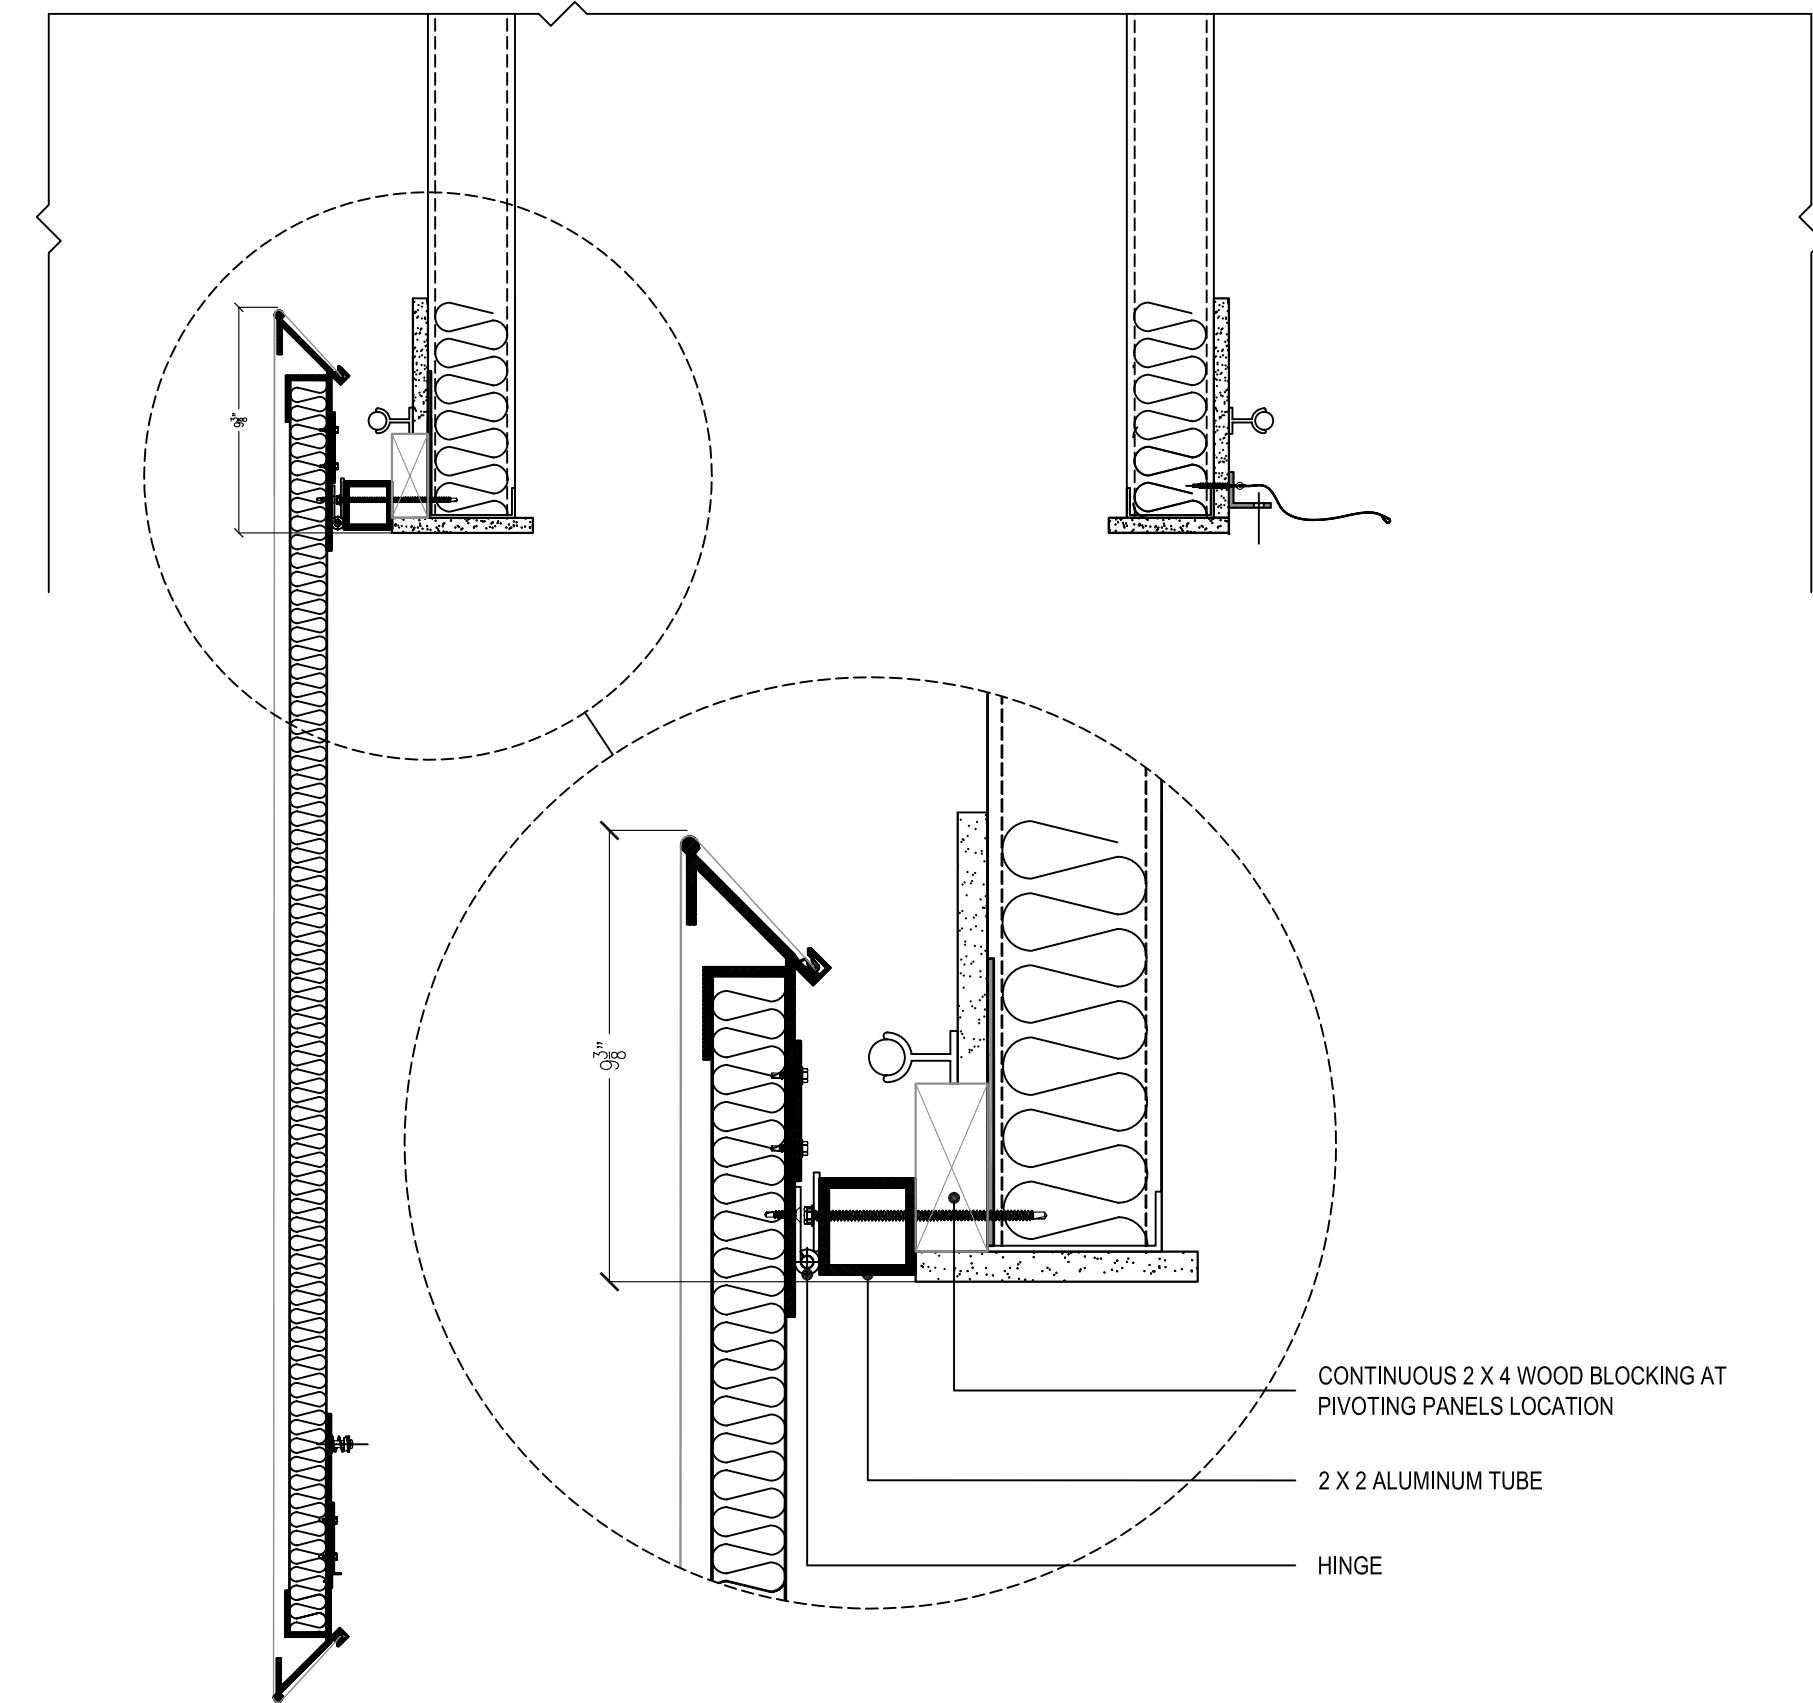

8 TYP. DETAIL AT HINGED PANEL (OPEN)

SCALE: 1 1/2" = 1'-0"

NOTES:


- 1) ALL DIMENSIONS AND LOCATIONS MUST BE V.I.F. PRIOR TO NEWMAT FABRICATION AND INSTALLATION.
- 2) ALL DRYWALL APPLICATIONS REQUIRE 12" CONTINUOUS 16GA (MINIMUM) METAL STRAPPING REINFORCEMENT BEHIND DRYWALL AT ALL NEWMAT ATTACHMENT LOCATIONS.
- 3) ALL "BLOCKING BY OTHERS" MUST BE CONTINUOUS, STRAIGHT, LEVEL AND/OR PLUMB AND ABLE TO WITHSTAND 30LBS. PER LINEAR FOOT OF LATERAL TENSION WHICH WILL BE EXERTED BY EACH LAYER OF MEMBRANE.

NOTICE:
THESE DRAWINGS WERE PRODUCED BY AND ARE THE
SOLE PROPERTY OF NEWMAT USA LTD ANY AND ALL
INFORMATION CONTAINED HEREIN SHALL NOT BE USED BY
ANY OTHER PERSON OR COMPANY WITHOUT THE
EXPRESSED WRITTEN CONSENT OF NEWMAT USA LTD.
THE DRAWINGS MAY HAVE BEEN BASED ON CONSTRUCTION
DRAWINGS NOT PREPARED BY NEWMAT USA LTD .
THEREFORE MAY NOT REPRESENT THE CONDITIONS AS
CONSTRUCTED AT THAT TIME.


NEWMAT
NORTHEAST CORP.

newmat
STRETCH CEILING SYSTEMS


#	REVISIONS:	Drawn By	Checked By	81 MAHAN STREET, WEST BABYLON, NY 11704 TEL. (631) 261 1498 FAX (631) 261 1756	Scale:	Drawn By:
	DATE					
A	05-26-10	G.D.		Drawing Title: 2nd FLOOR DETAILS	AS NOTED	Checked By:
B	06-24-10	G.D.				
C				Job Title: ALEXANDRIA 1st & 2nd FLOOR	Job Number:	Date:
D				Customer Name: ALEXANDRIA CENTER	10-001	06-24-10
E				450 EAST 29th STREET NEW YORK, NY 10016	Drawing Number:	
					A-03	

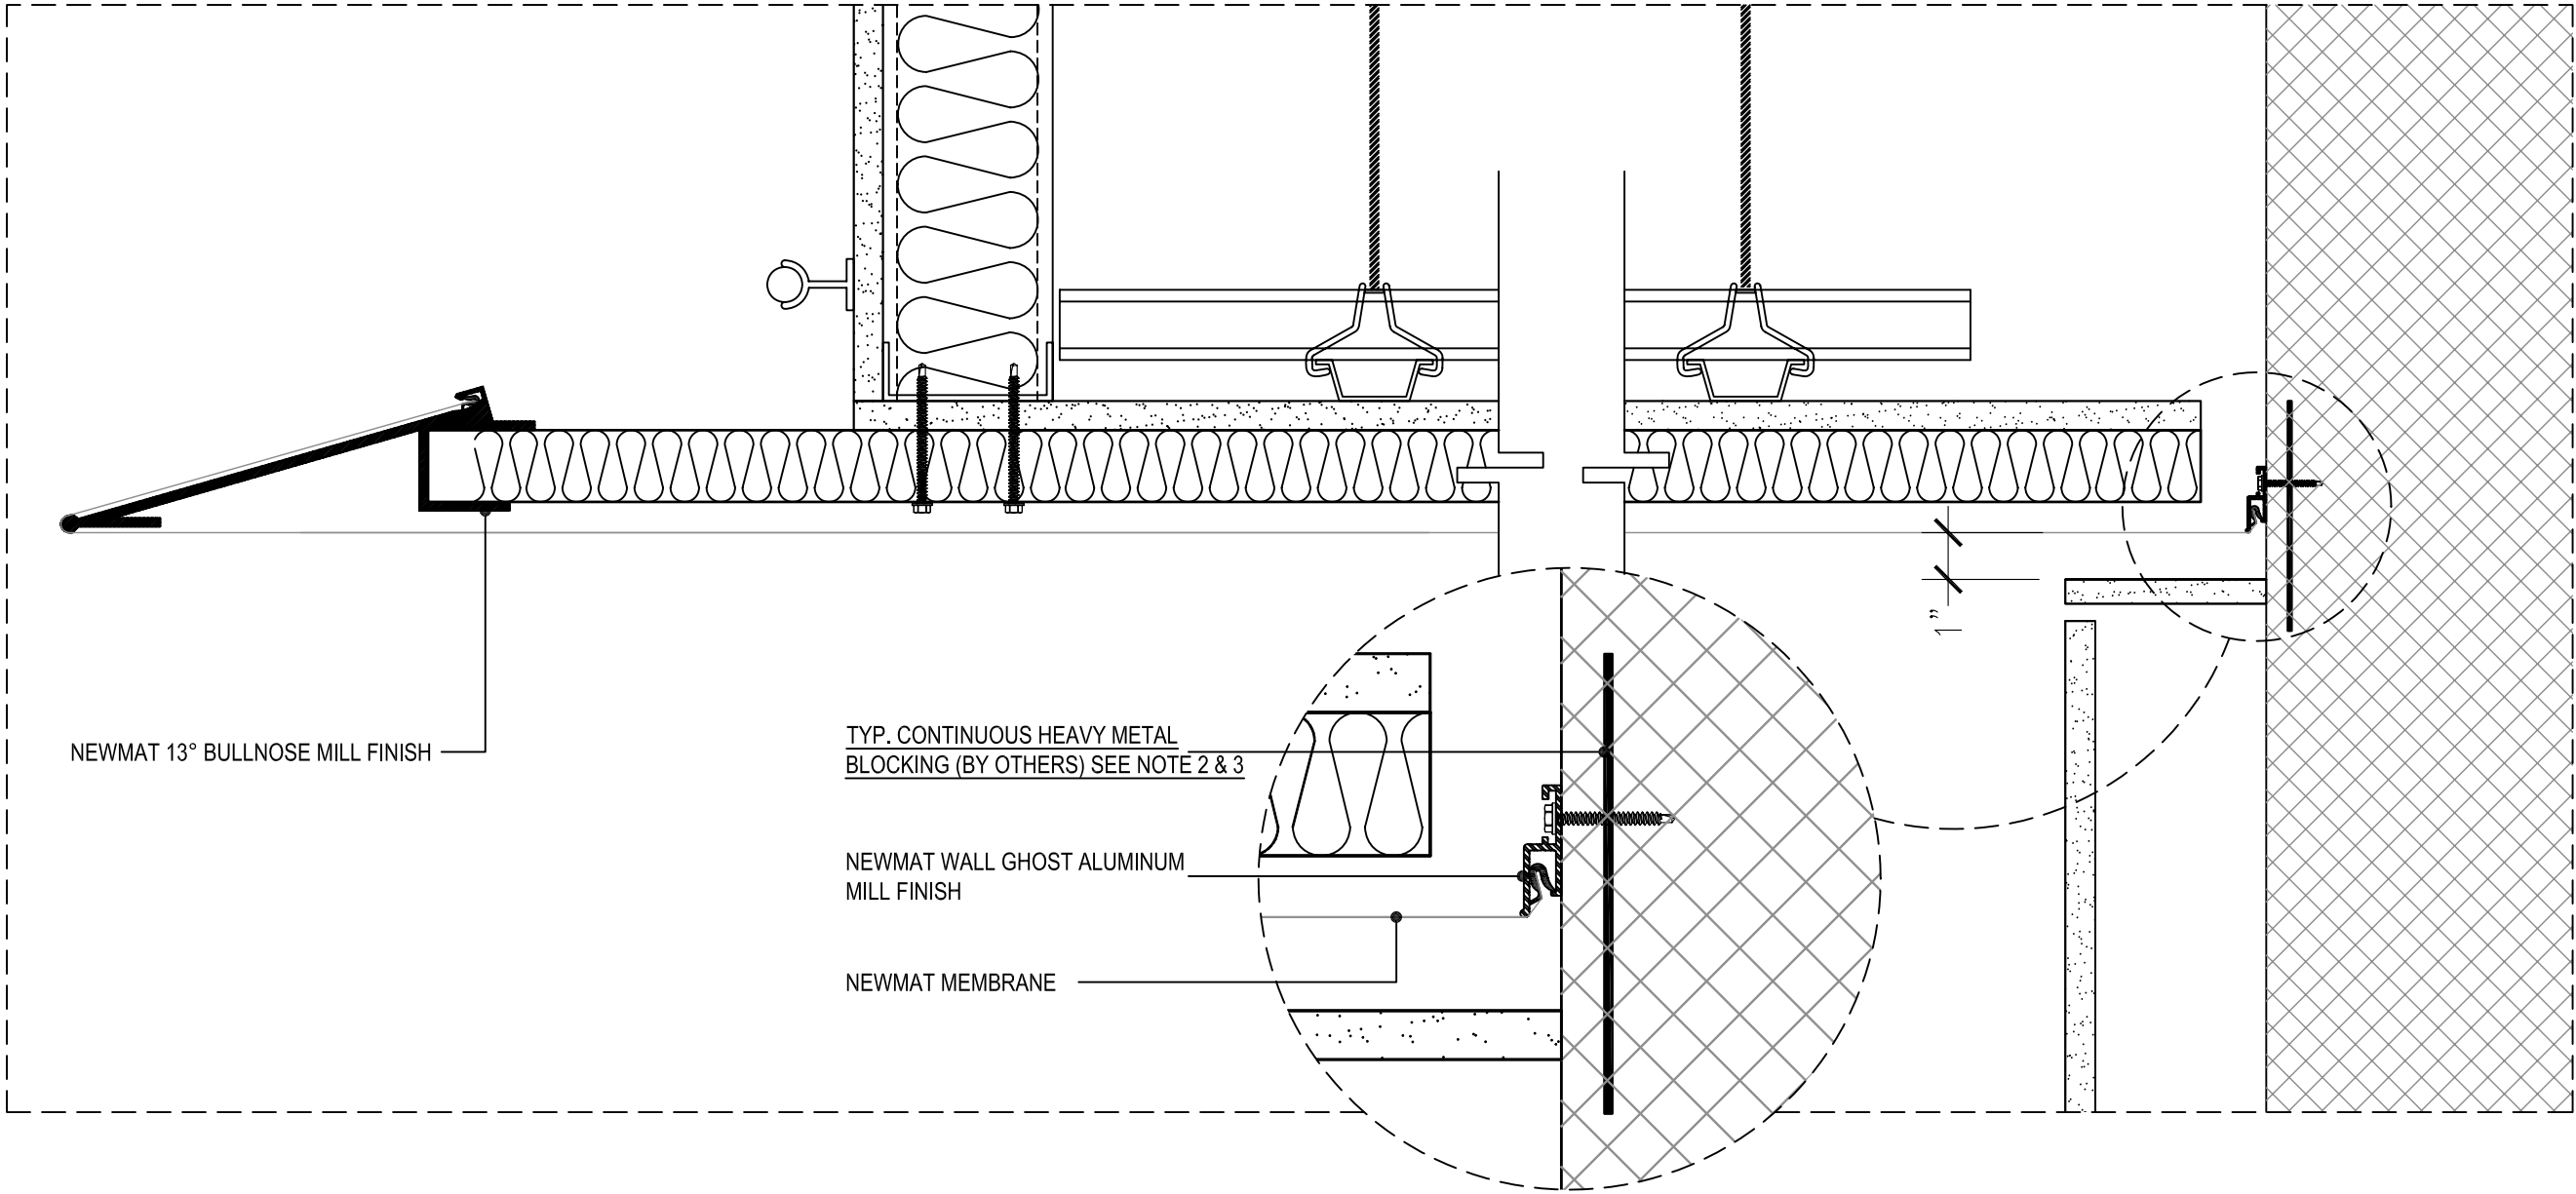


1 NEWMAT DETAIL AT SQUARE COLUMN
SCALE: 3" = 1'-0"

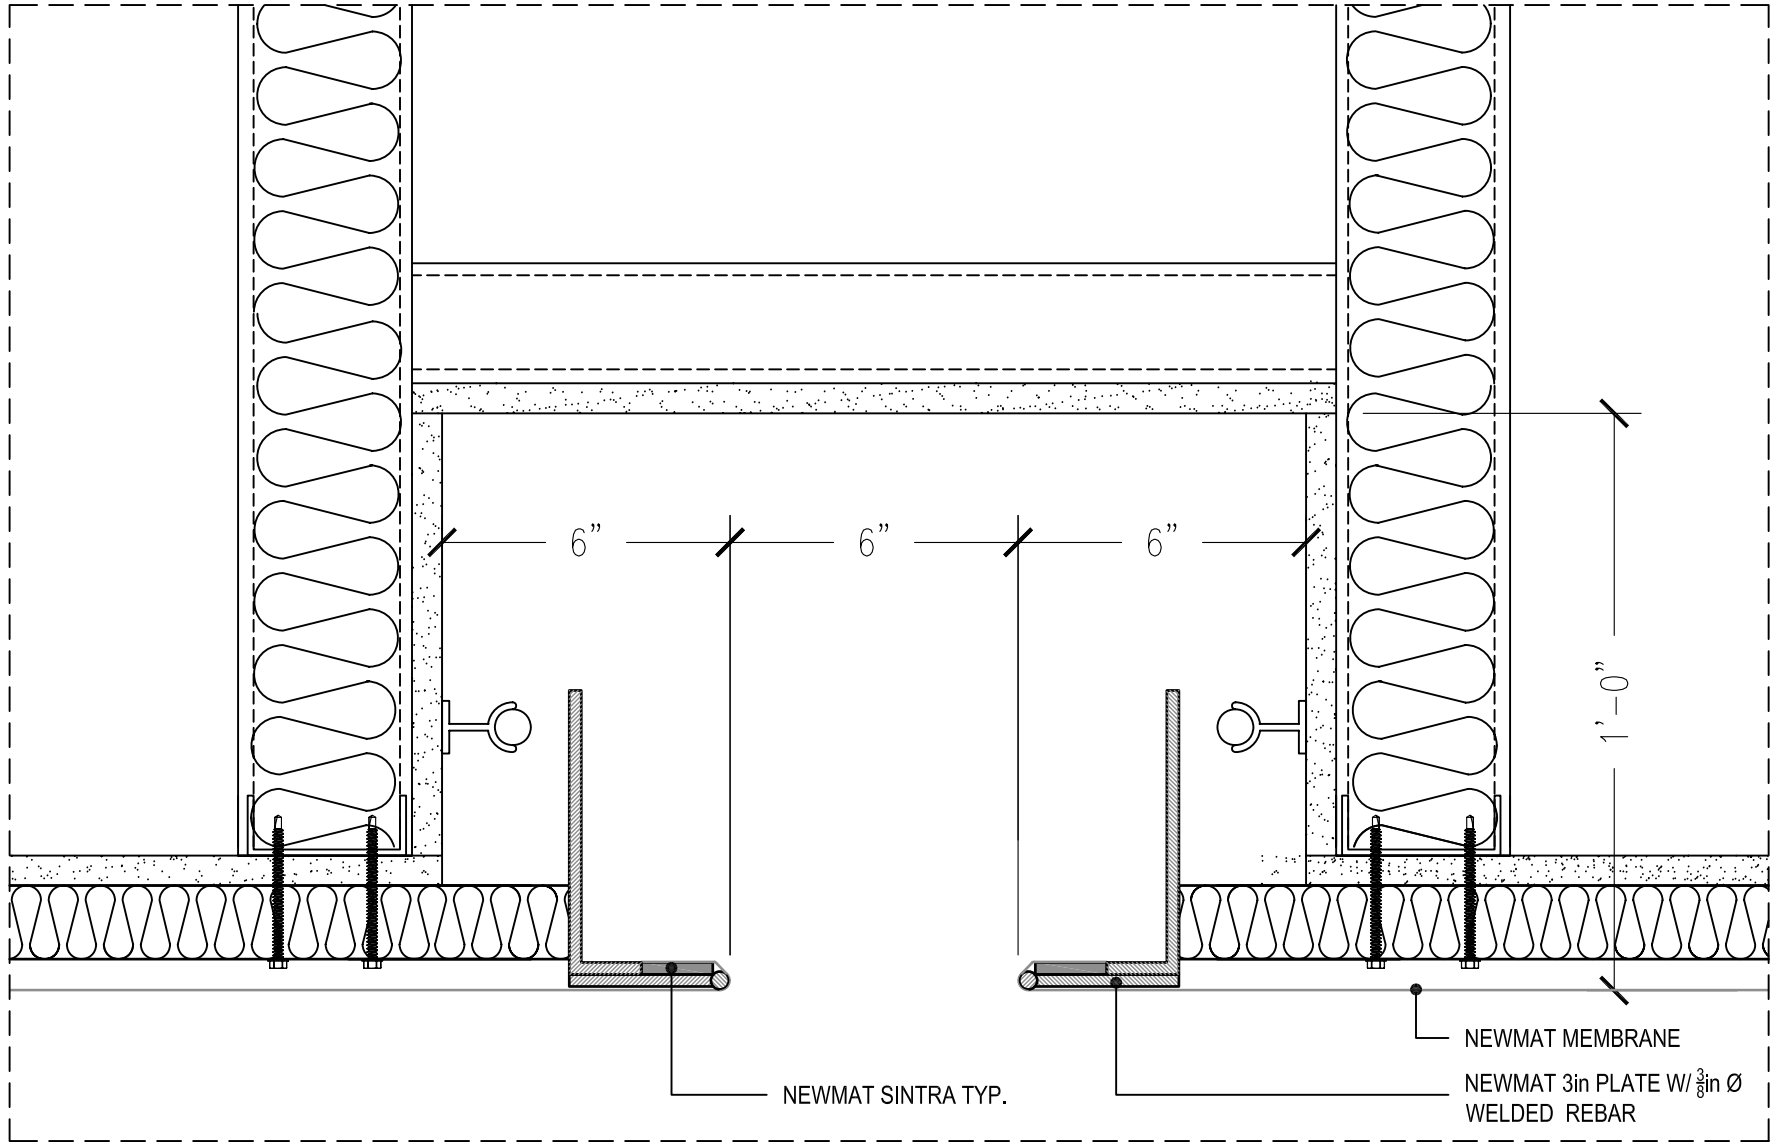


3 TYP. NEWMAT DETAIL AT CEILING SLOT
SCALE: 3" = 1'-0"

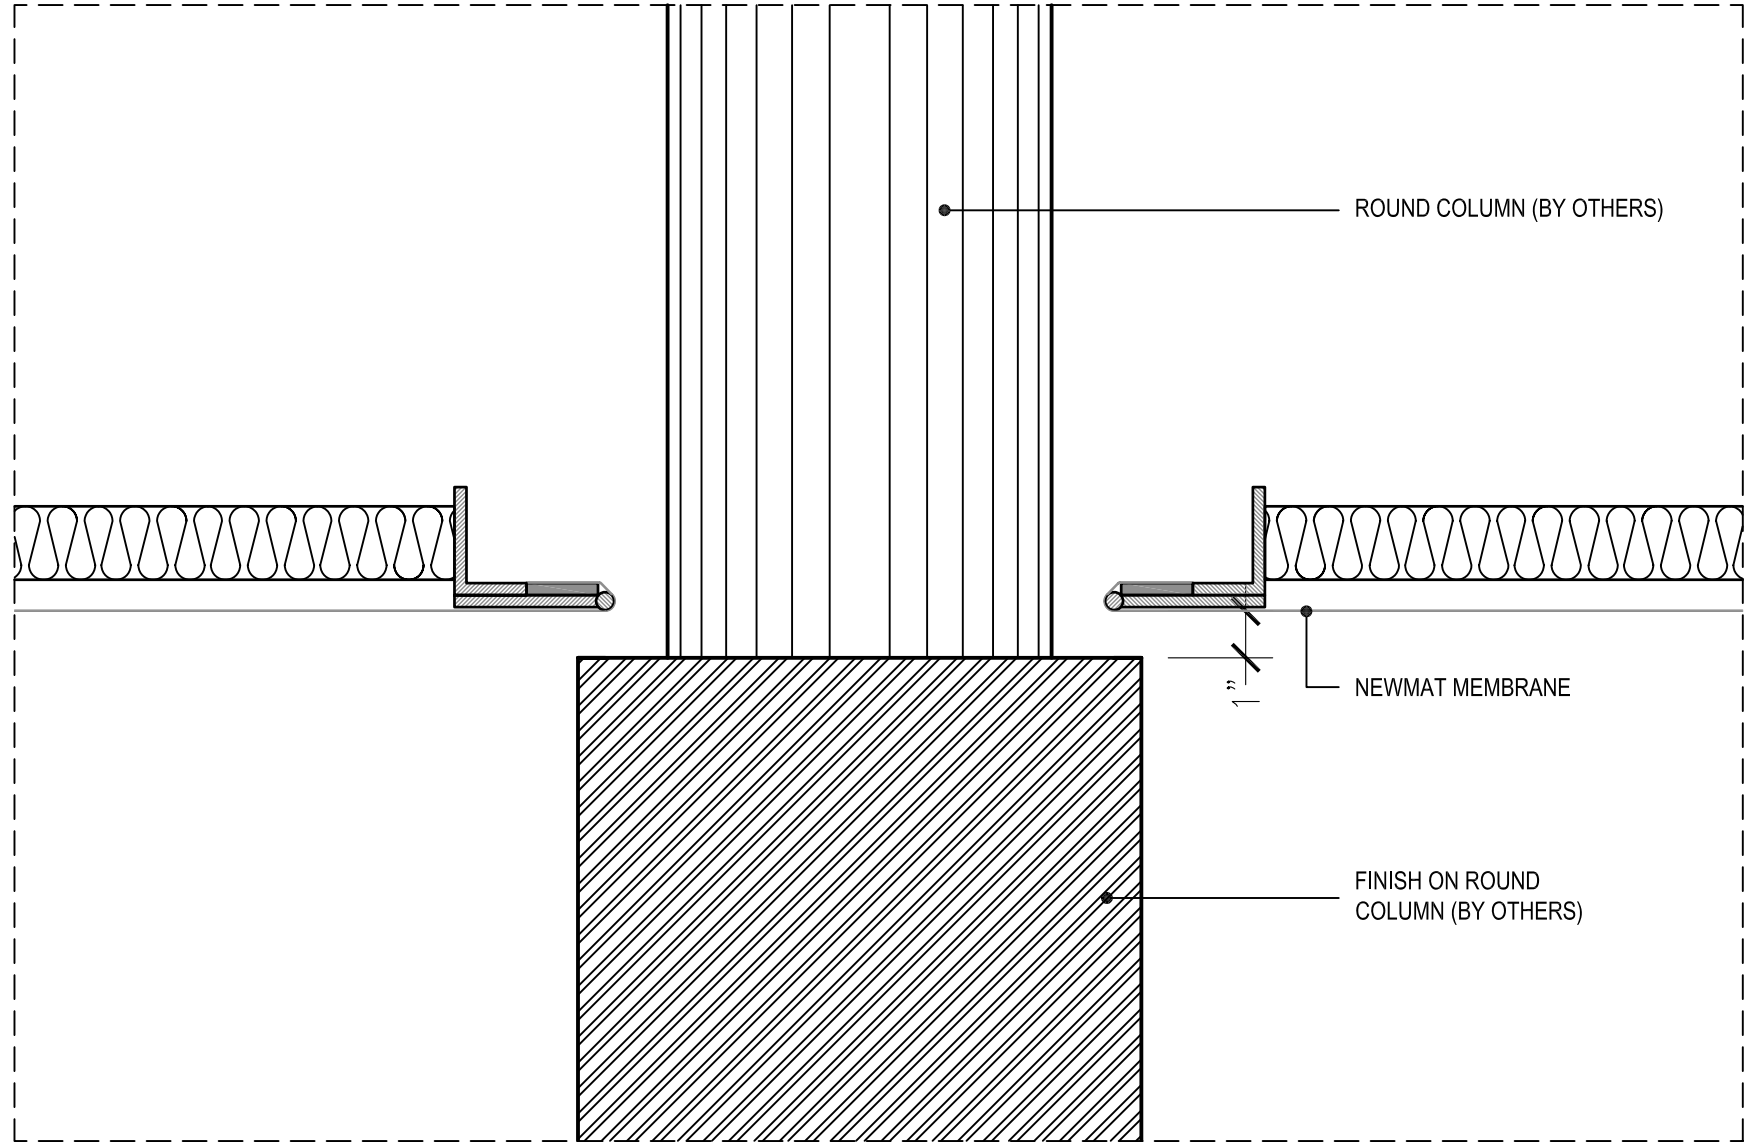


5 NEWMAT DETAIL AT ROUND COLUMN
SCALE: 3" = 1'-0"

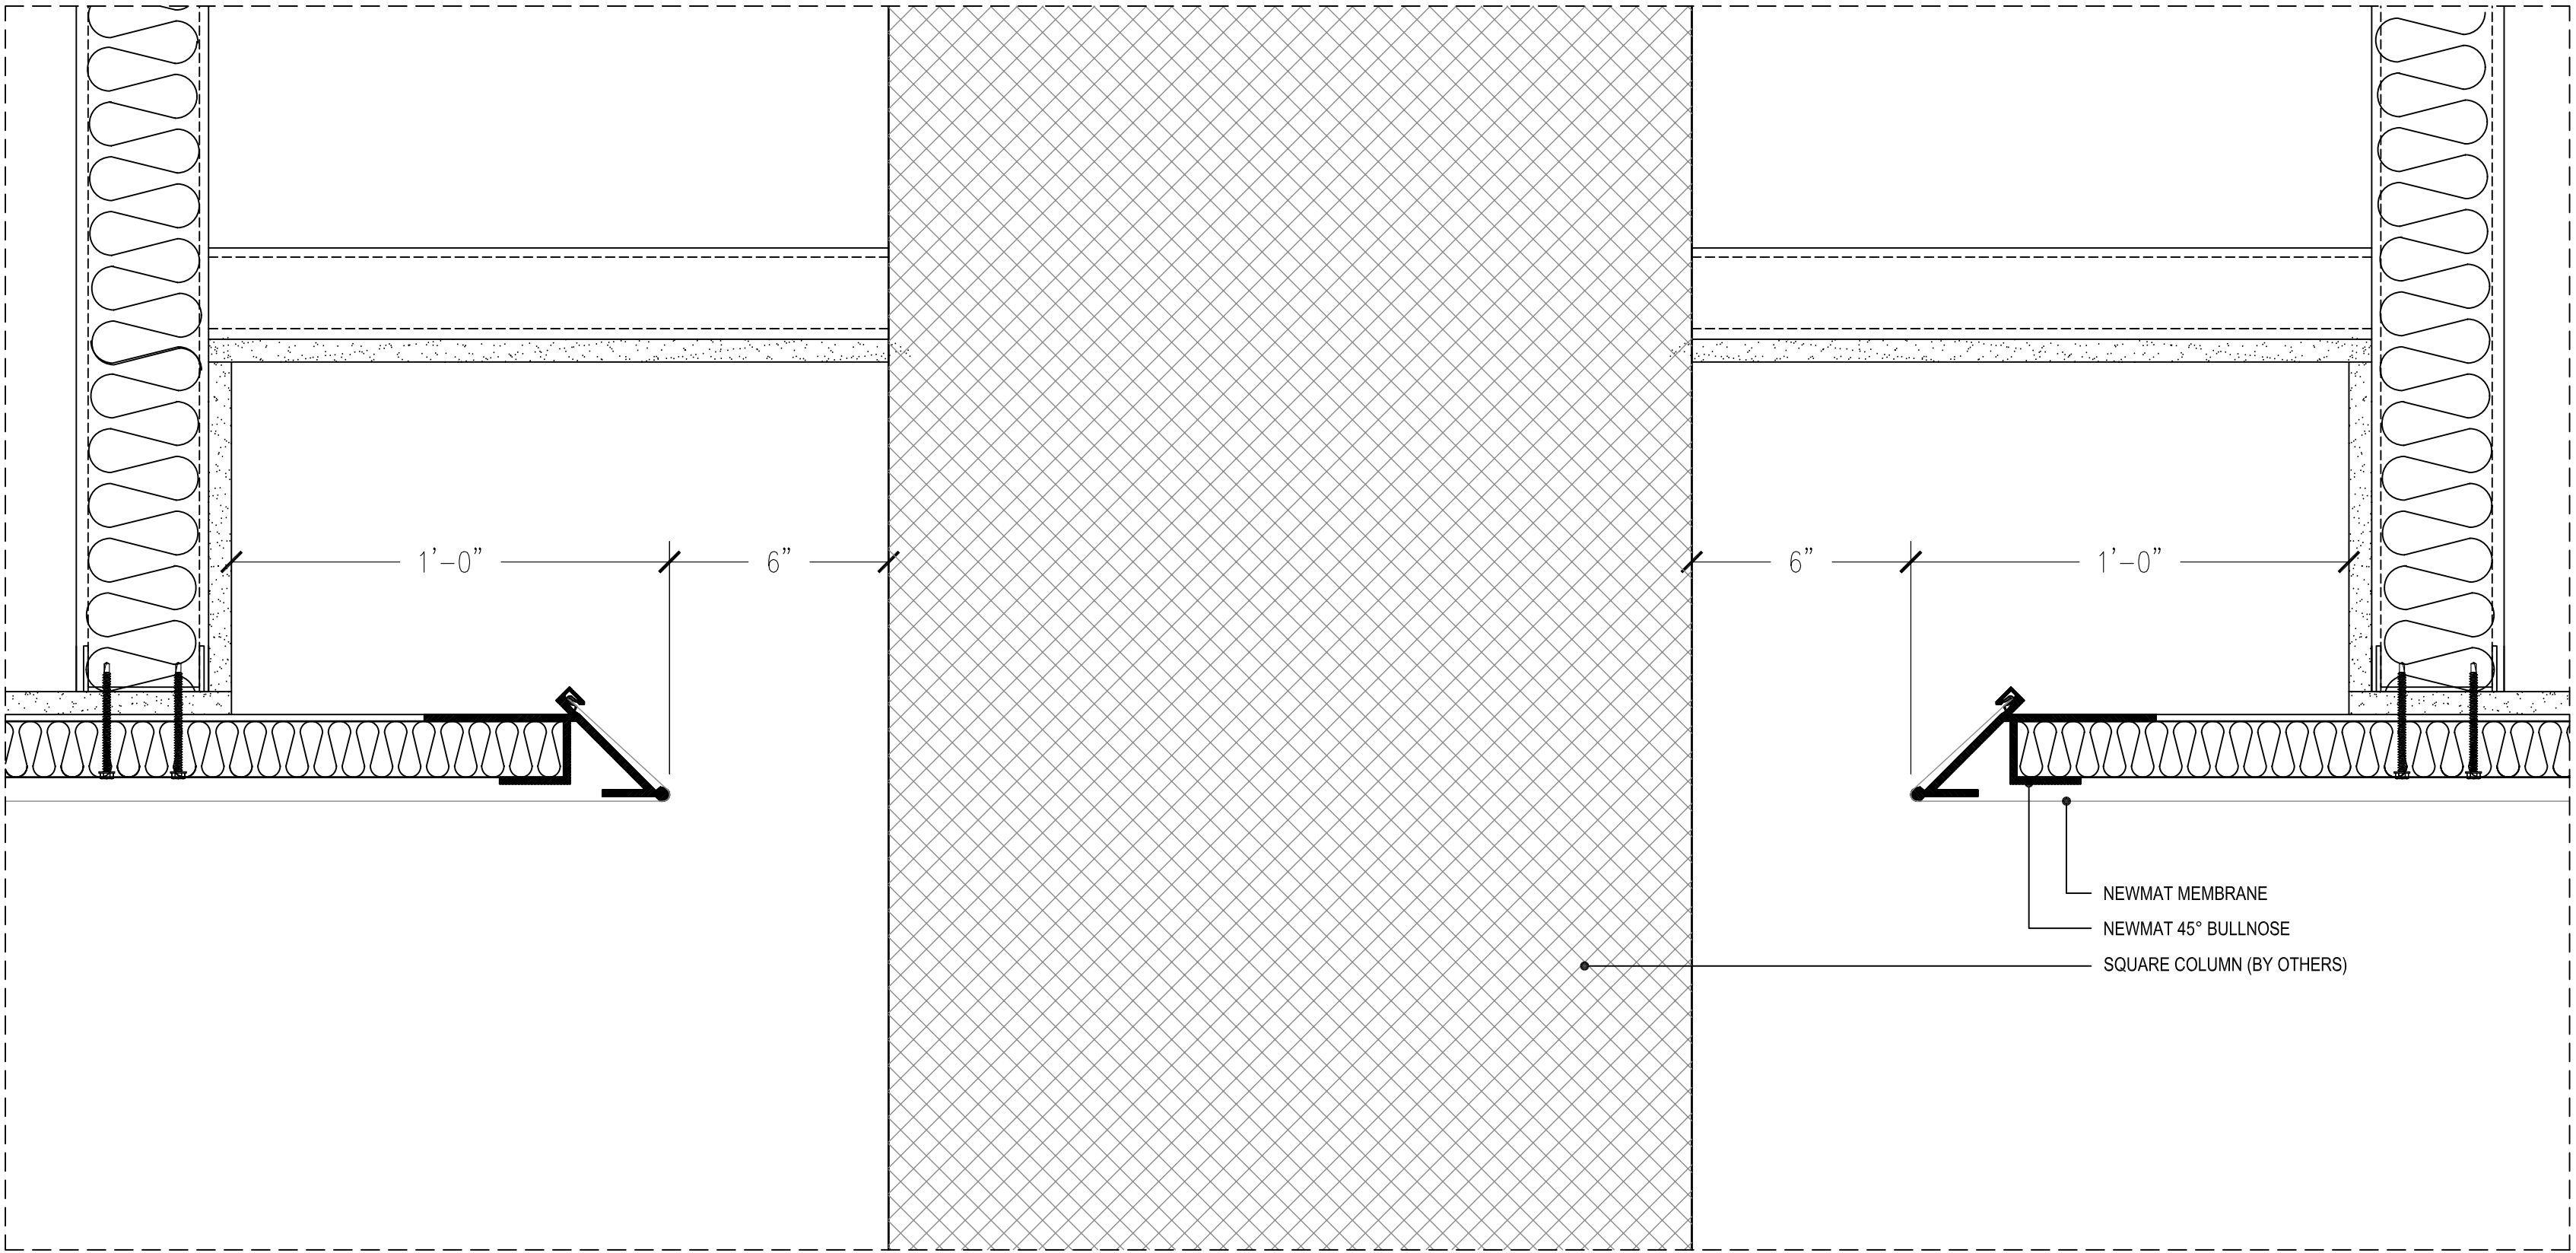

2 NEWMAT DETAIL AT SQUARE COLUMN
SCALE: 3" = 1'-0"

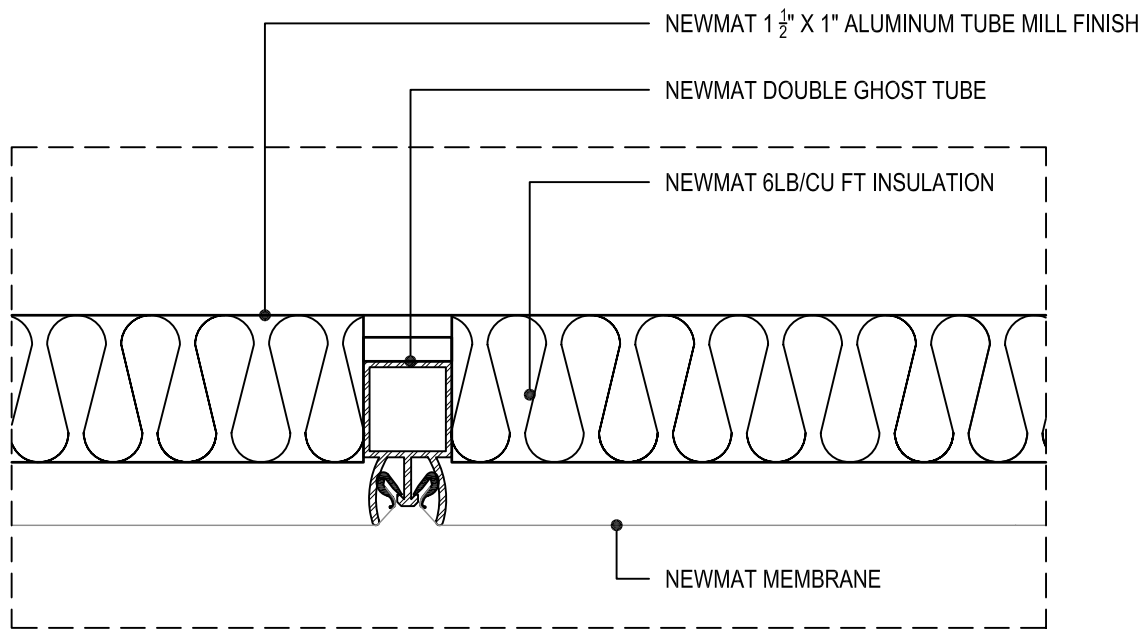

4 TYP. NEWMAT DETAIL @ COLUMN DIVIDER
SCALE: 6" = 1'-0"

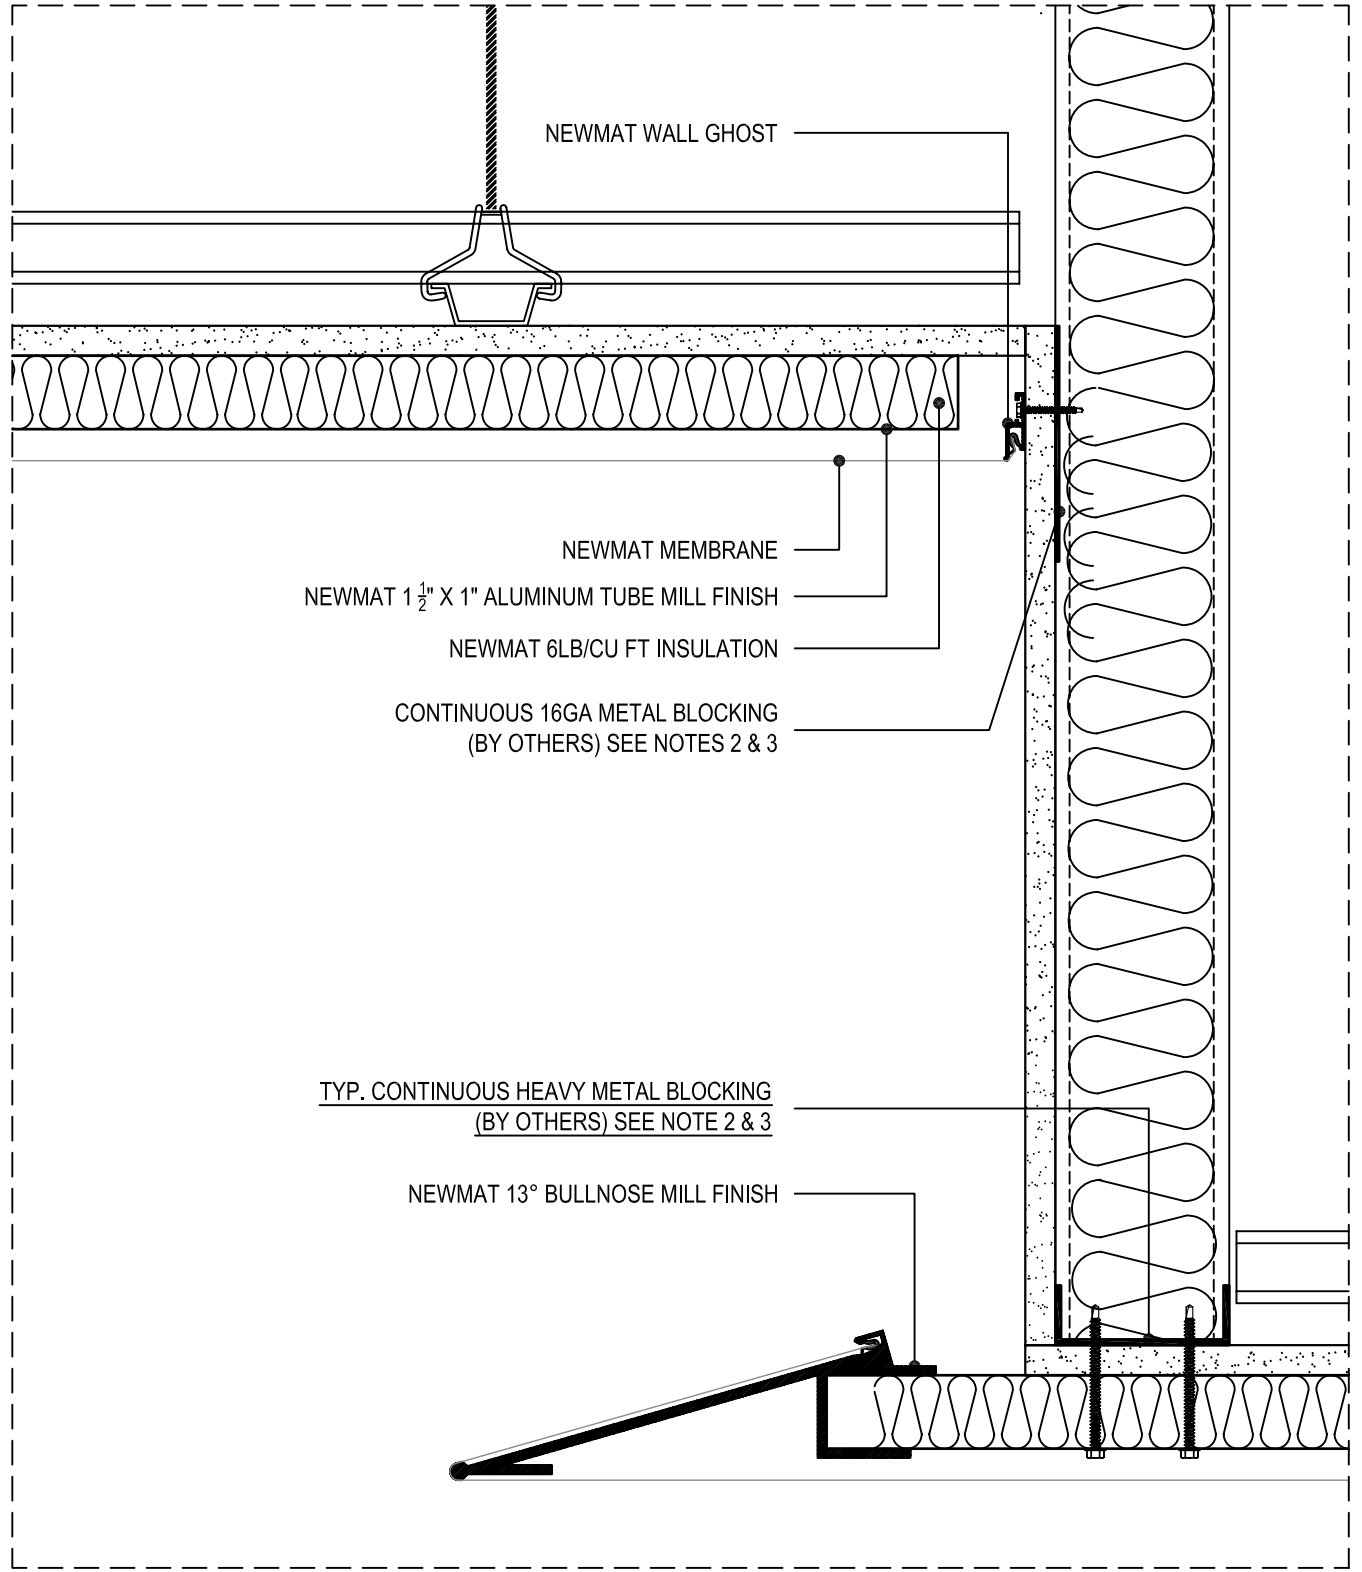

6 NEWMAT DETAIL
SCALE: 3" = 1'-0"

NOTES:


- 1) ALL DIMENSIONS AND LOCATIONS MUST BE V.I.F. PRIOR TO NEWMAT FABRICATION AND INSTALLATION.
- 2) ALL DRYWALL APPLICATIONS REQUIRE 12" CONTINUOUS 16GA (MINIMUM) METAL STRAPPING REINFORCEMENT BEHIND DRYWALL AT ALL NEWMAT ATTACHMENT LOCATIONS.
- 3) ALL "BLOCKING BY OTHERS" MUST BE CONTINUOUS, STRAIGHT, LEVEL AND/OR PLUMB AND ABLE TO WITHSTAND 30LBS. PER LINEAR FOOT OF LATERAL TENSION WHICH WILL BE EXERTED BY EACH LAYER OF MEMBRANE.


NOTICE:
THESE DRAWINGS WERE PRODUCED BY AND ARE THE
SOLE PROPERTY OF NEWMAT USA LTD ANY AND ALL
INFORMATION CONTAINED HEREIN SHALL NOT BE USED BY
ANY OTHER PERSON OR COMPANY WITHOUT THE
EXPRESSED WRITTEN CONSENT OF NEWMAT USA LTD.
THE DRAWINGS MAY HAVE BEEN BASED ON CONSTRUCTION
DRAWINGS NOT PREPARED BY NEWMAT USA LTD .
THEREFORE MAY NOT REPRESENT THE CONDITIONS AS
CONSTRUCTED AT THAT TIME.

NEWMAT
NORTHEAST CORP.

newmat
STRETCH CEILING SYSTEMS

#	REVISIONS:	Drawn By	Checked By	DATE	81 MAHAN STREET, WEST BABYLON, NY 11704 TEL. (631) 261 1498 FAX (631) 261 1756	Scale:	Drawn By:
A	05-26-10	G.D.			Drawing Title: 2nd FLOOR DETAILS	AS NOTED	K.S.
B	06-24-10	G.D.			Job Title: ALEXANDRIA 1st & 2nd FLOOR		Checked By:
C					Customer Name: ALEXANDRIA CENTER	Job Number: 10-001	Date: 06-24-10
D					450 EAST 29th STREET NEW YORK, NY 10016	Drawing Number: A-03a	
E							

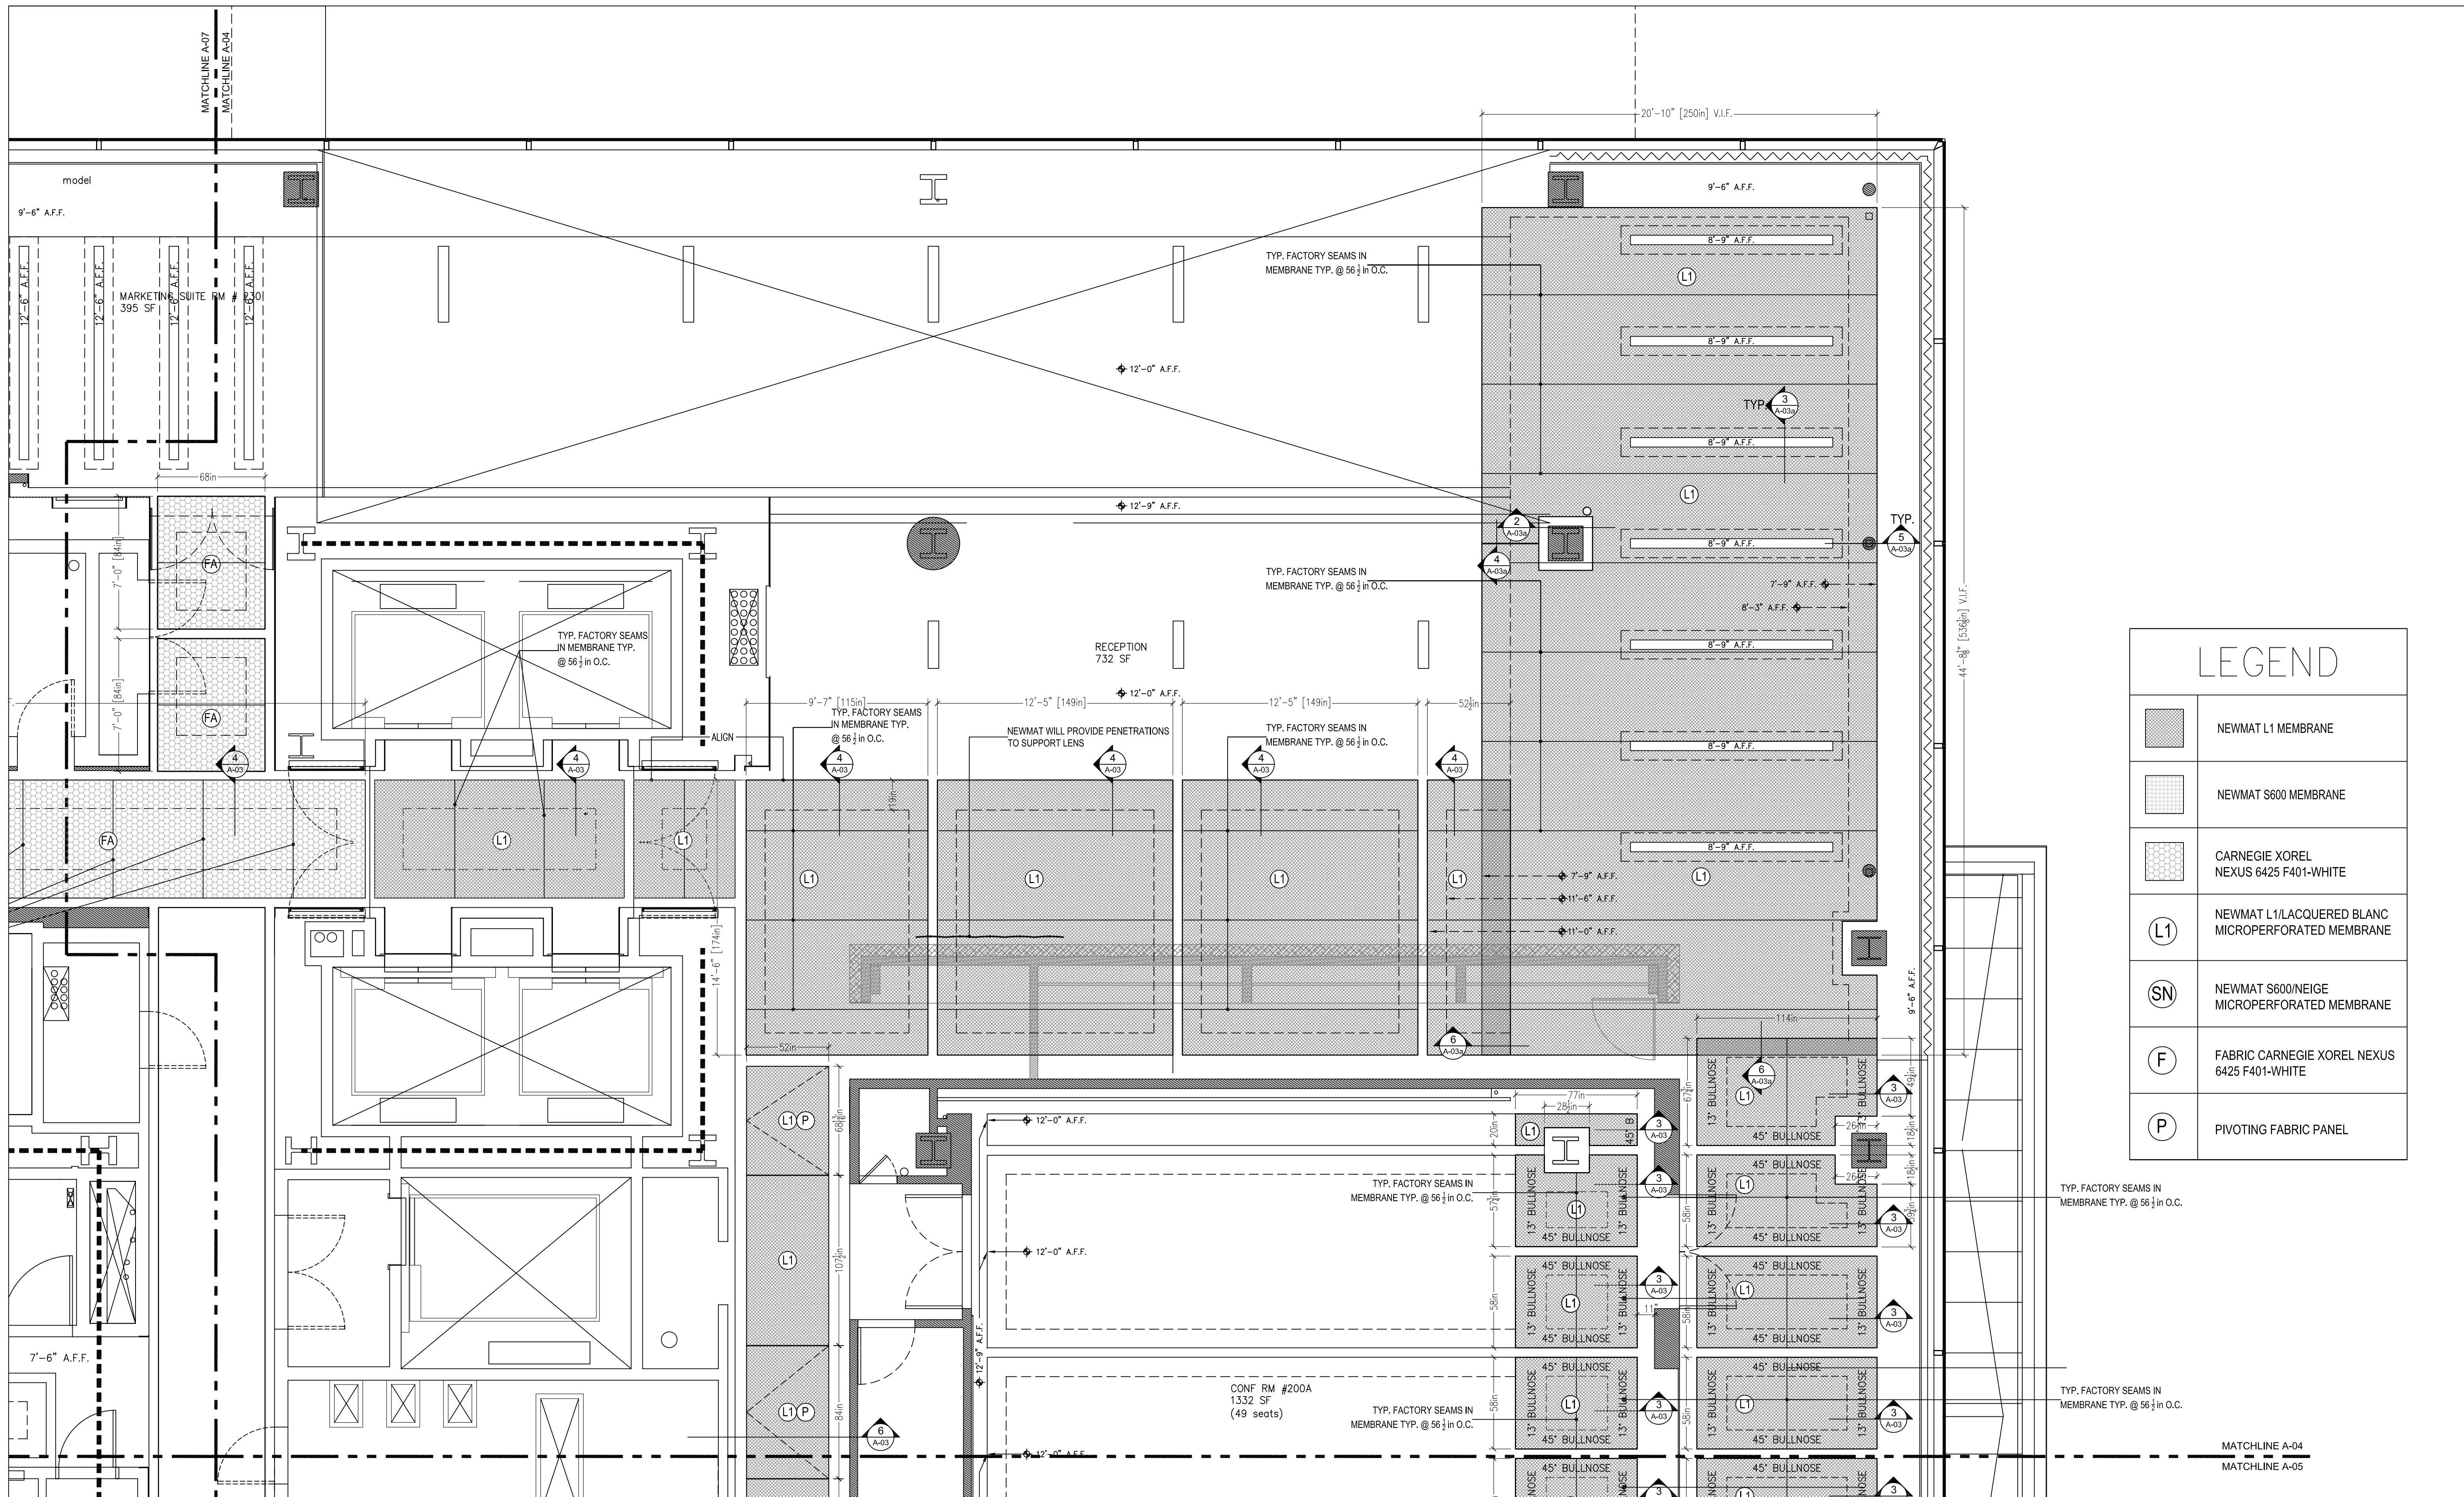

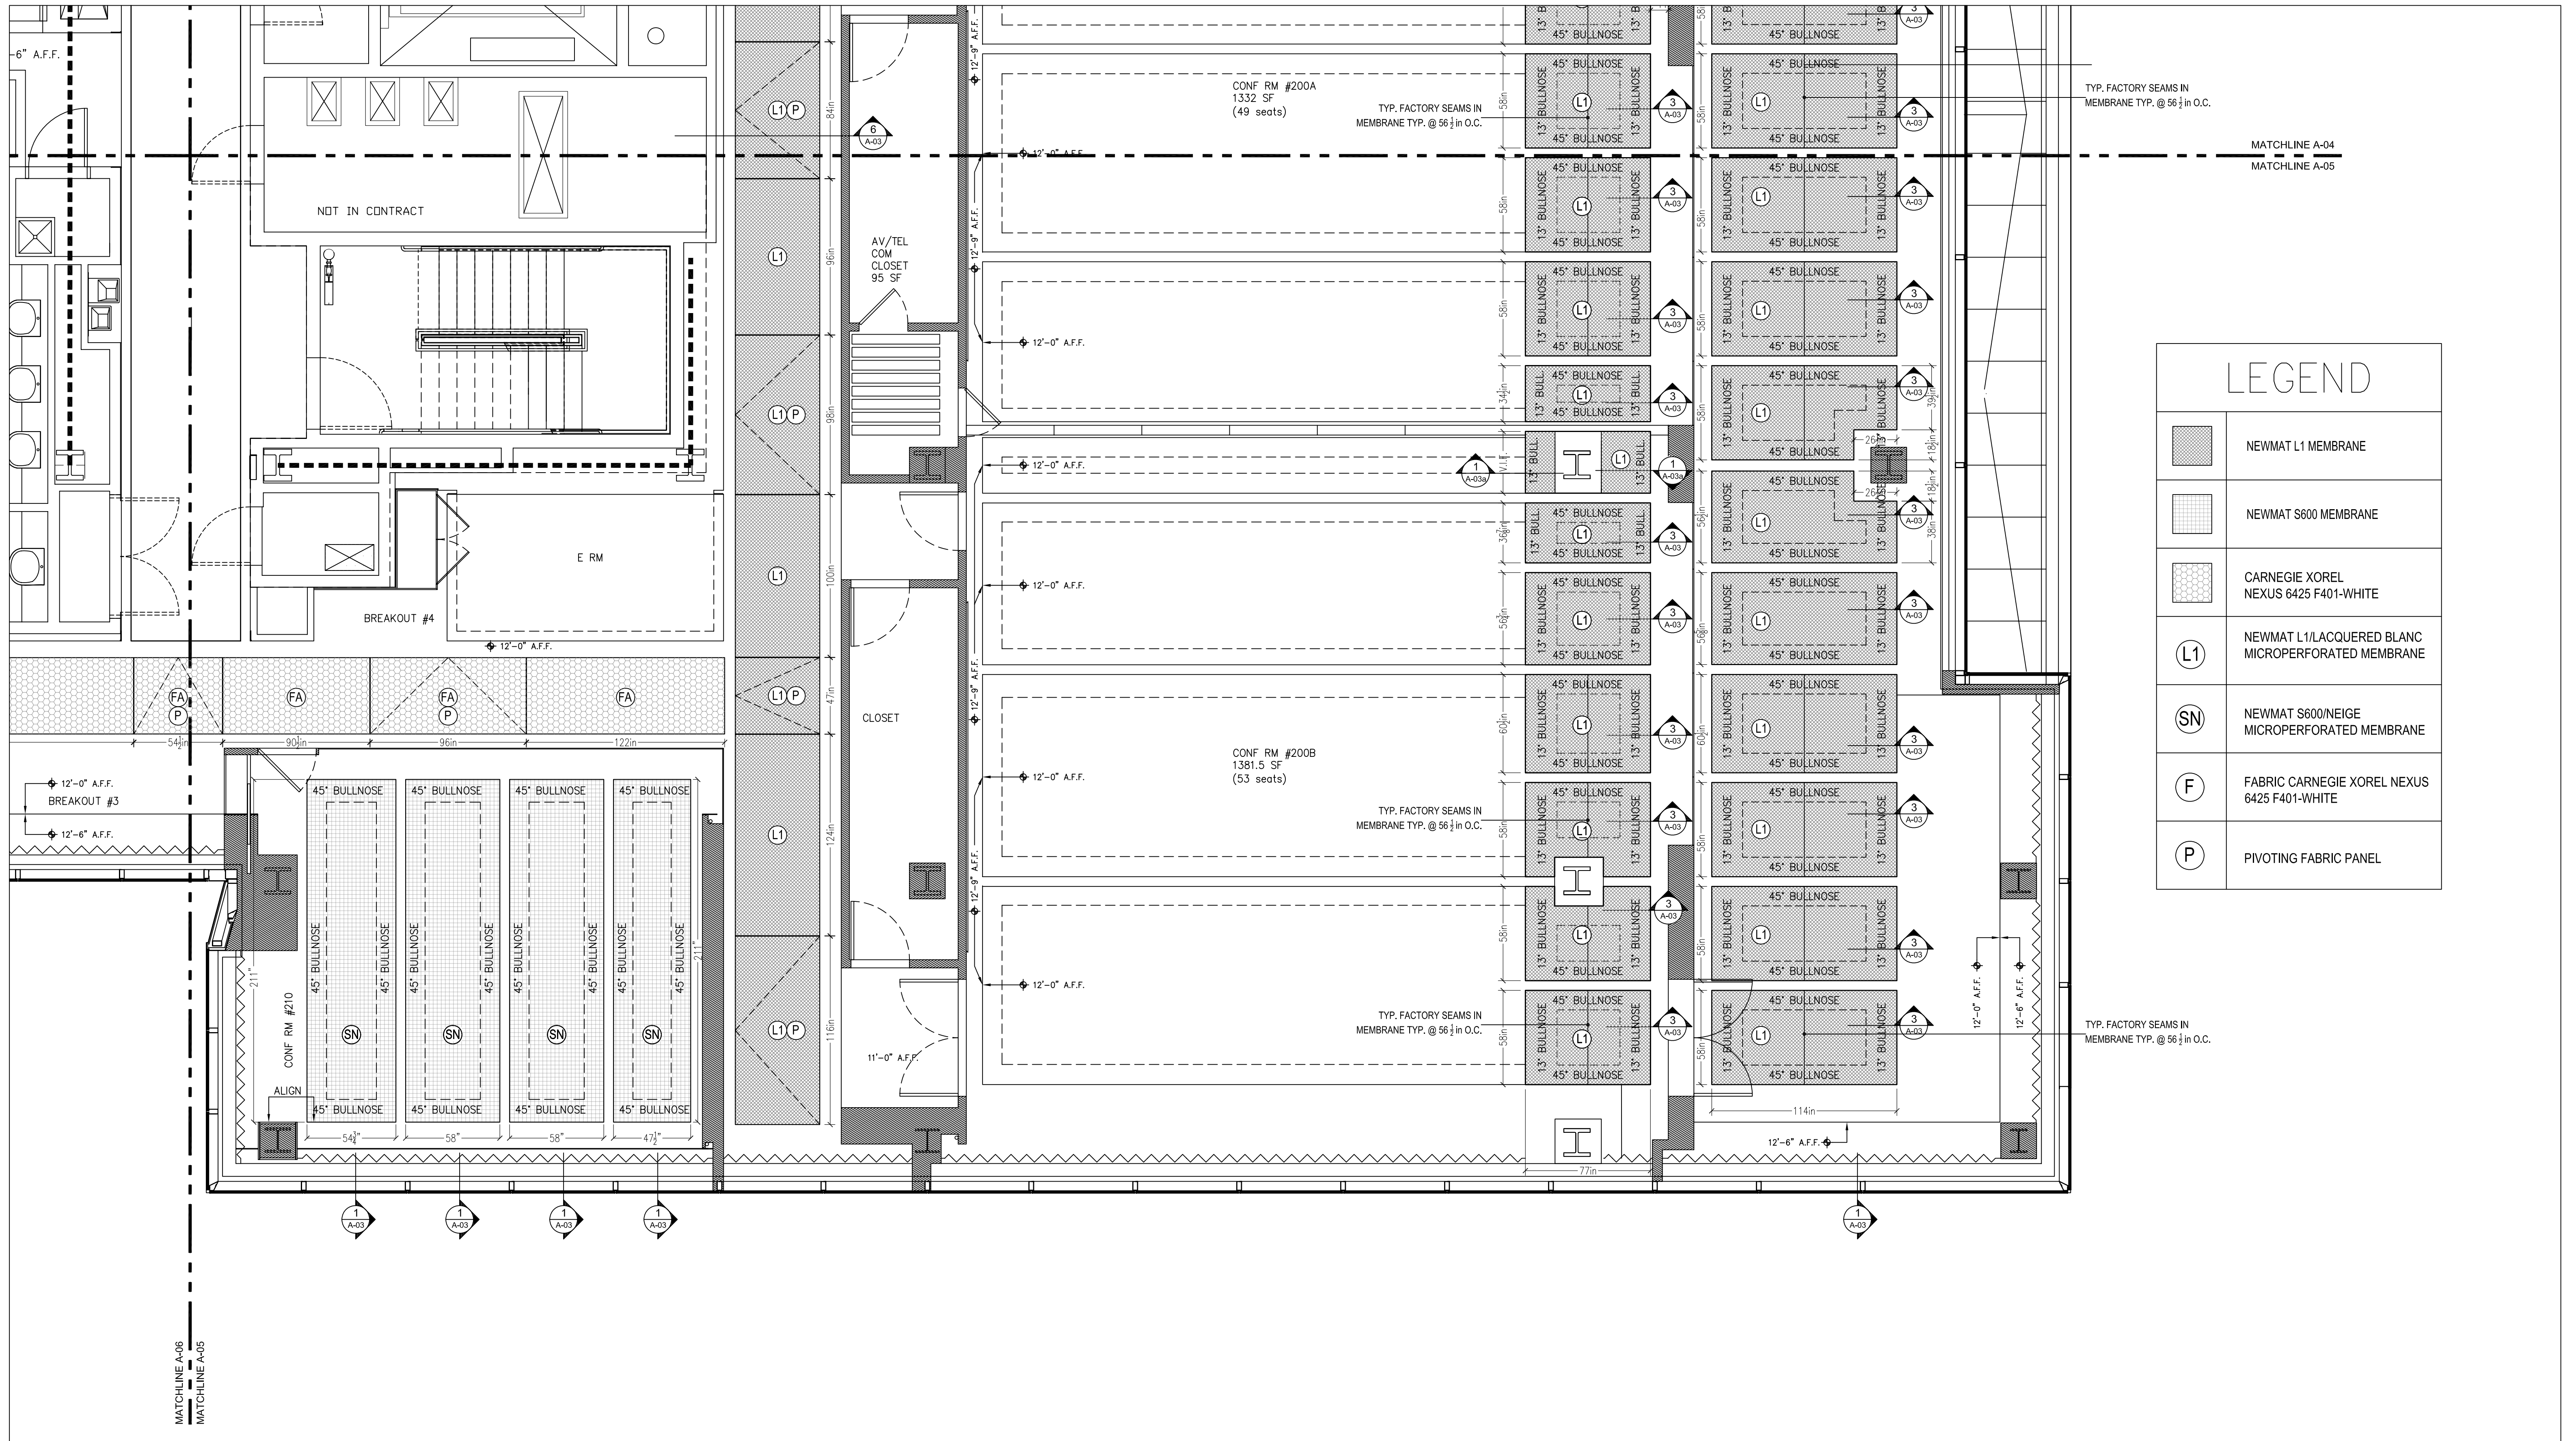

B 2nd FLOOR REFLECTED CEILING PLAN
SCALE: 1/4" = 1'-0"

NOTES:


- 1) ALL DIMENSIONS AND LOCATIONS MUST BE V.I.F. PRIOR TO NEWMAT FABRICATION AND INSTALLATION.
- 2) ALL DRYWALL APPLICATIONS REQUIRE 12" CONTINUOUS 16GA (MINIMUM) METAL STRAPPING REINFORCEMENT BEHIND DRYWALL AT ALL NEWMAT ATTACHMENT LOCATIONS.
- 3) ALL "BLOCKING BY OTHERS" MUST BE CONTINUOUS, STRAIGHT, LEVEL AND/OR PLUMB AND ABLE TO WITHSTAND 30LBS. PER LINEAR FOOT OF LATERAL TENSION WHICH WILL BE EXERTED BY EACH LAYER OF MEMBRANE.

NOTICE:
THESE DRAWINGS WERE PRODUCED BY AND ARE THE SOLE PROPERTY OF NEWMAT USA LTD ANY AND ALL INFORMATION CONTAINED HEREIN SHALL NOT BE USED BY ANY OTHER PERSON OR COMPANY WITHOUT THE EXPRESSED WRITTEN CONSENT OF NEWMAT USA LTD. THE DRAWINGS MAY HAVE BEEN BASED ON CONSTRUCTION DRAWINGS NOT PREPARED BY NEWMAT USA LTD. THEREFORE MAY NOT REPRESENT THE CONDITIONS AS CONSTRUCTED AT THAT TIME.

NEWMAT
NORTHEAST CORP.

newmat®
STRETCH CEILING SYSTEMS

#	REVISIONS:	DATE	Drawn By	Checked By	Job Title	Customer Name	Scale	Drawn By
A	05-26-10		G.D.			2nd FLOOR PRCP B	AS NOTED	K.S.
B	06-24-10		G.D.			ALEXANDRIA 1st & 2nd FLOOR		
C						ALEXANDRIA CENTER	10-001	06-24-10
D						450 EAST 29th STREET		
E						NEW YORK, NY 10016	A-05	

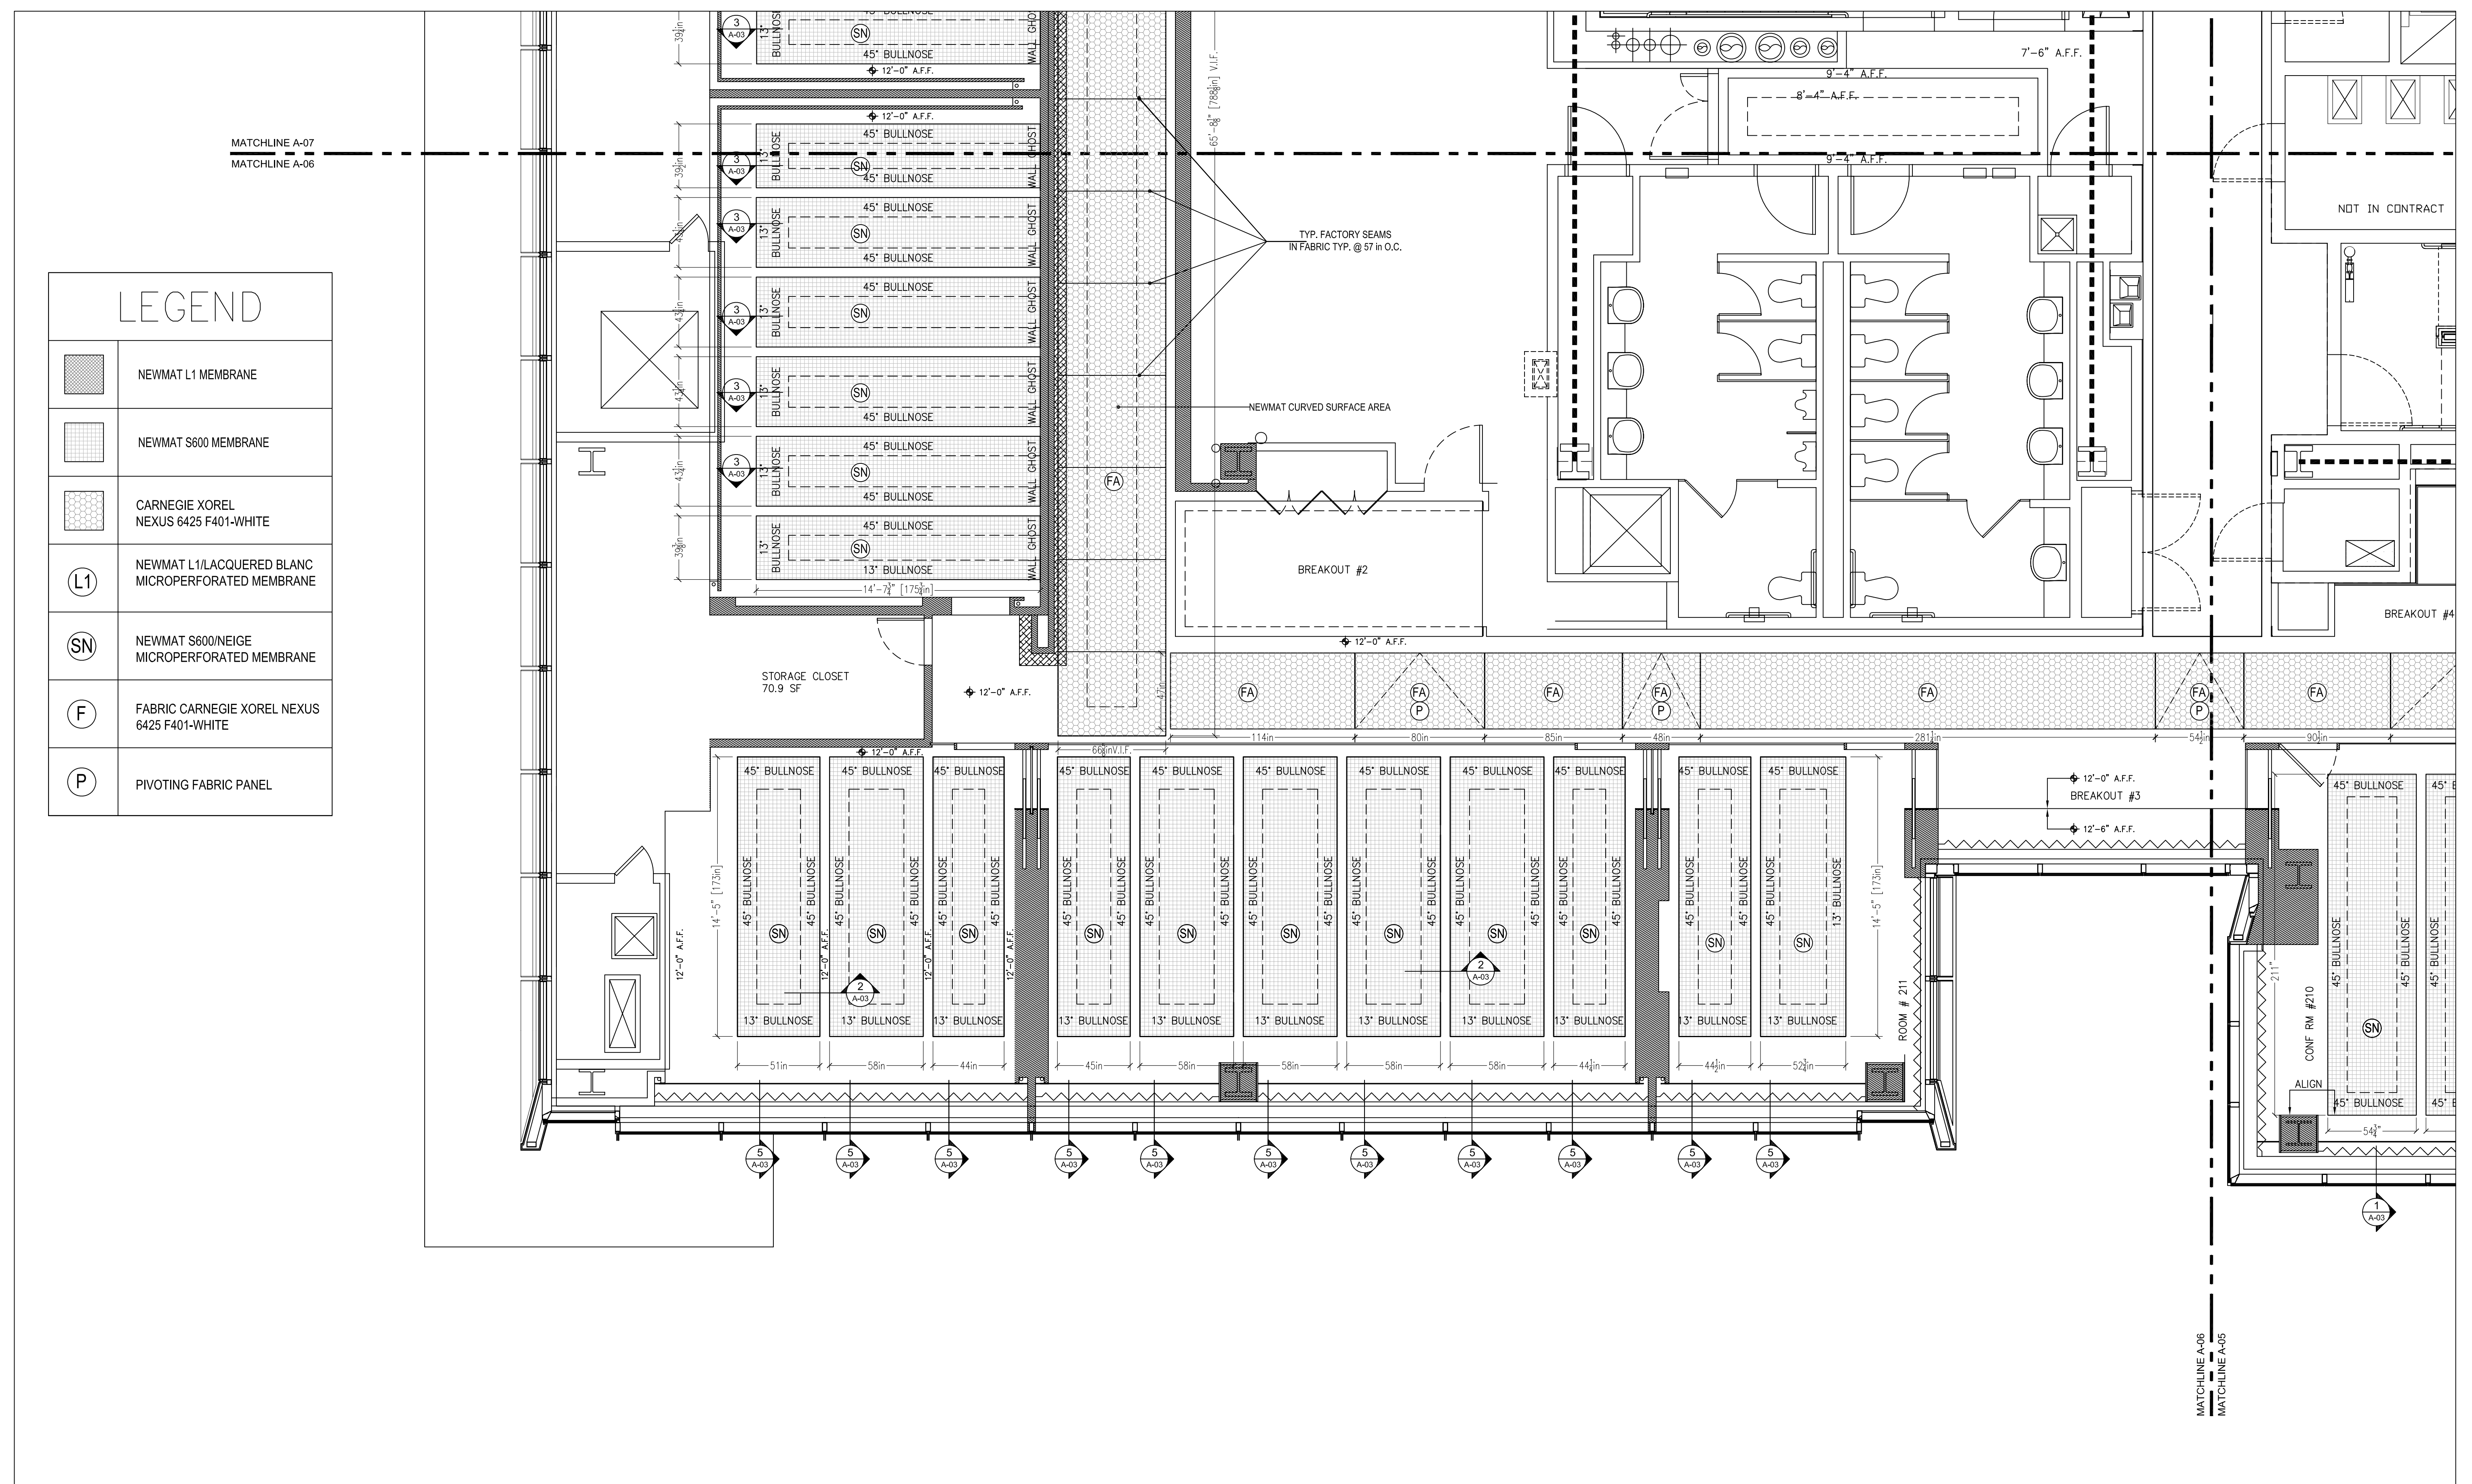

C 2nd FLOOR REFLECTED CEILING PLAN
SCALE: 1/4" = 1' - 0"


NOTES:

NOTICE:
THESE DRAWINGS WHERE PRODUCED BY AND ARE THE
SOLE PROPERTY OF NEWMAT USA LTD ANY AND ALL
INFORMATION CONTAINED HEREIN SHALL NOT BE USED BY
ANY OTHER PERSON OR COMPANY WITHOUT THE
EXPRESSED WRITTEN CONSENT OF NEWMAT USA LTD.
THE DRAWINGS MAY HAVE BEEN BASED ON CONSTRUCTION
DRAWINGS NOT PREPARED BY NEWMAT USA LTD .
THEREFORE MAY NOT REPRESENT THE CONDITIONS AS
CONSTRUCTED AT THAT TIME.

NEWMAT
NORTHEAST CORP.

#	REVISONS:	Drawn By	Checked By	81 MAHAN STREET, WEST BABYLON, NY 11704 Tel. (631) 261 1438 FAX: (631) 261 1756	Scale:	Drawn By:
A	05-26-10	G.D.		Drawing Title:	AS NOTED	K.S.
B	06-24-10	G.D.		2nd FLOOR PRCP C		Checked By:
C				Job Title:		
D				ALEXANDRIA 1st & 2nd FLOOR	Job Number:	Date:
E				Customer Name:	10-001	06-24-10
				ALEXANDRIA CENTER	Drawing Number:	
				450 EAST 29TH STREET	A-06	
				NEW YORK, NY 10016		

LEGEND	
	NEWMAT L1 MEMBRANE
	NEWMAT S600 MEMBRANE
	CARNEGIE XOREL NEXUS 6425 F401-WHITE
	NEWMAT L1/LACQUERED BLANC MICROPERFORATED MEMBRANE
	NEWMAT S800/NEIGE MICROPERFORATED MEMBRANE
	FABRIC CARNEGIE XOREL NEXUS 6425 F401-WHITE
	PIVOTING FABRIC PANEL

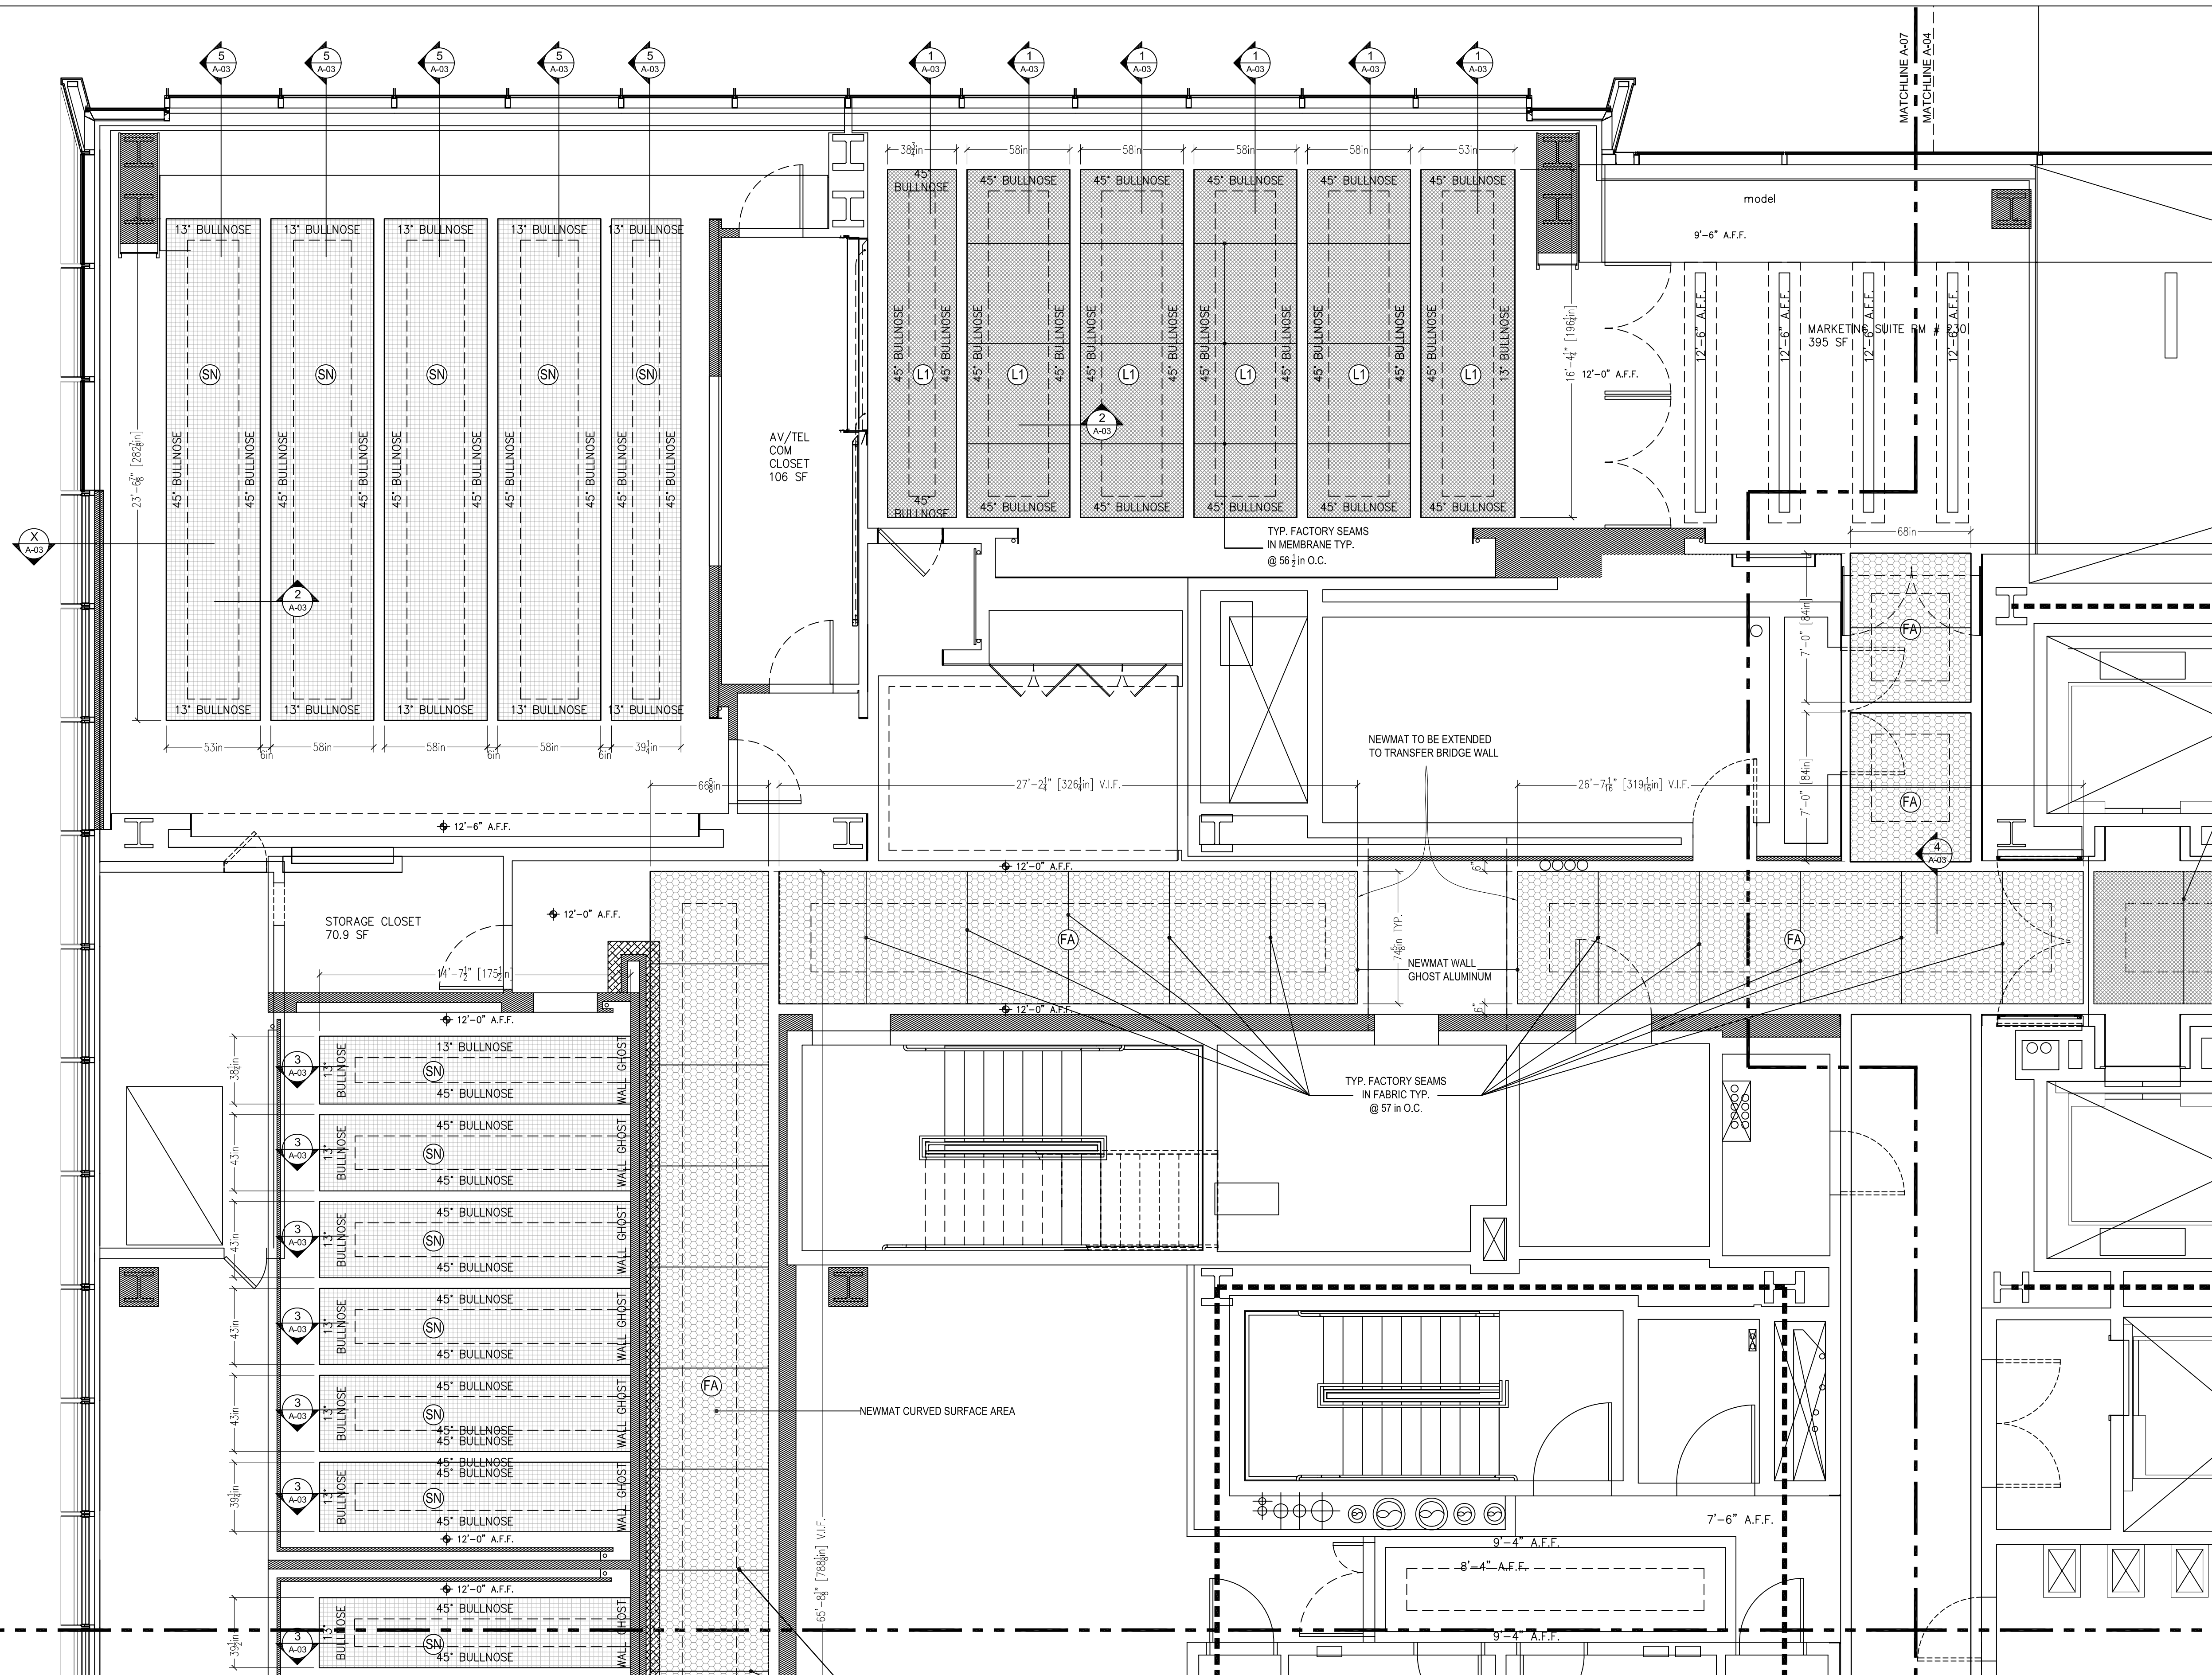

D 2nd FLOOR REFLECTED CEILING PLAN
SCALE: 1/4" = 1'-0"

NOTES:

- 1) ALL DIMENSIONS AND LOCATIONS MUST BE V.I.F. PRIOR TO NEWMAT FABRICATION AND INSTALLATION.
- 2) ALL DRYWALL APPLICATIONS REQUIRE 12" CONTINUOUS 16GA (MINIMUM) METAL STRAPPING REINFORCEMENT BEHIND DRYWALL AT ALL NEWMAT ATTACHMENT LOCATIONS.
- 3) ALL "BLOCKING BY OTHERS" MUST BE CONTINUOUS, STRAIGHT, LEVEL AND/OR PLUMB AND ABLE TO WITHSTAND 30LBS. PER LINEAR FOOT OF LATERAL TENSION WHICH WILL BE EXERTED BY EACH LAYER OF MEMBRANE.

NOTICE:
THESE DRAWINGS WERE PRODUCED BY AND ARE THE SOLE PROPERTY OF NEWMAT USA LTD. ANY AND ALL INFORMATION CONTAINED HEREIN SHALL NOT BE USED BY ANY OTHER PERSON OR COMPANY WITHOUT THE EXPRESSED WRITTEN CONSENT OF NEWMAT USA LTD. THE DRAWINGS MAY HAVE BEEN BASED ON CONSTRUCTION DRAWINGS NOT PREPARED BY NEWMAT USA LTD. THEREFORE MAY NOT REPRESENT THE CONDITIONS AS CONSTRUCTED AT THAT TIME.

NEWMAT
NORTHEAST CORP.
newmat
STRETCH CEILING SYSTEMS

#	REVISIONS:	Drawn By	Checked By	81 MAHAN STREET, WEST BABYLON, NY 11704 TEL. (631) 261 1498 FAX (631) 261 1756		Scale:	Drawn By:
A	05-26-10	G.D.		Drawing Title: 2nd FLOOR PRCP D	Job Title: ALEXANDRIA 1st & 2nd FLOOR	AS NOTED	K.S.
B	06-24-10	G.D.					Checked By:
C							
D				Customer Name: ALEXANDRIA CENTER	Job Number: 10-001	Date: 06-24-10	
E				450 EAST 29th STREET NEW YORK, NY 10016	Drawing Number: A-07		